

[redacted]

PERMIT

NOTES:
This drawing has been produced solely for PLANNING/DESIGN.
Do not Scale from this Drawing except for planning purposes.
This drawing is the copyright of MF Designs Ltd.

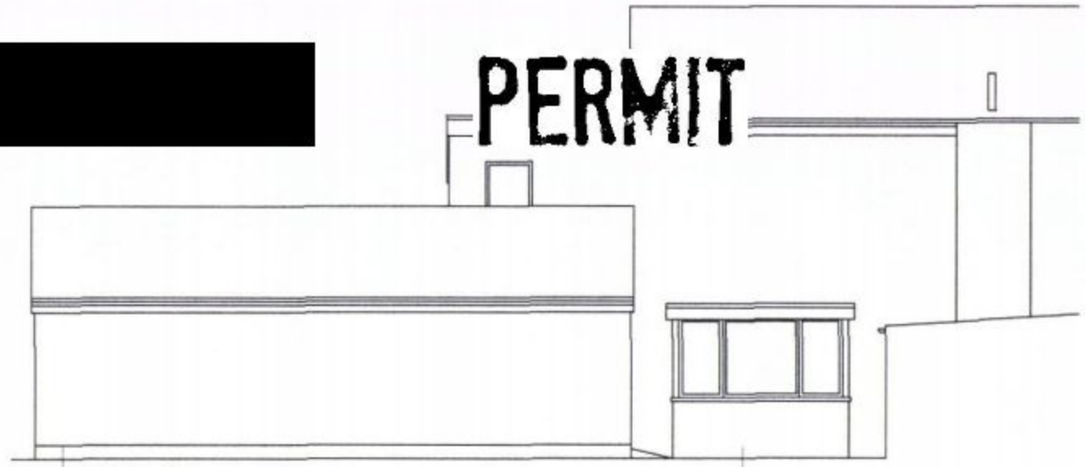


North

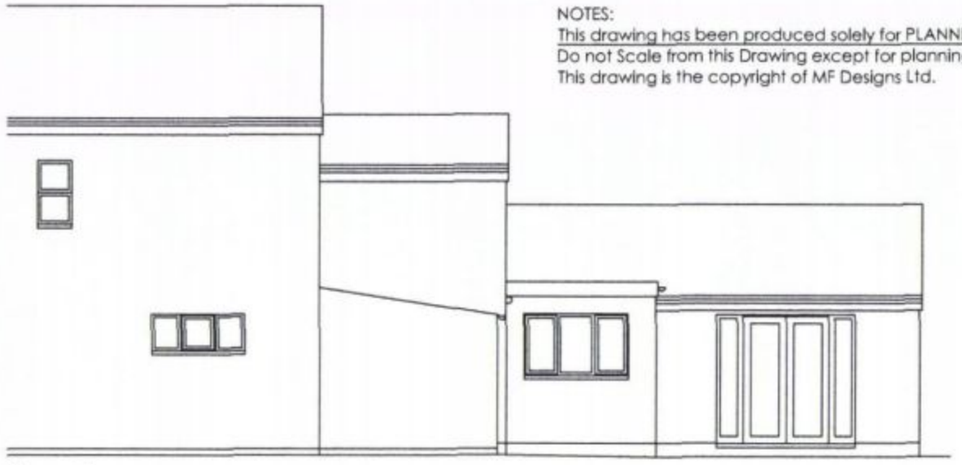

South



Ground

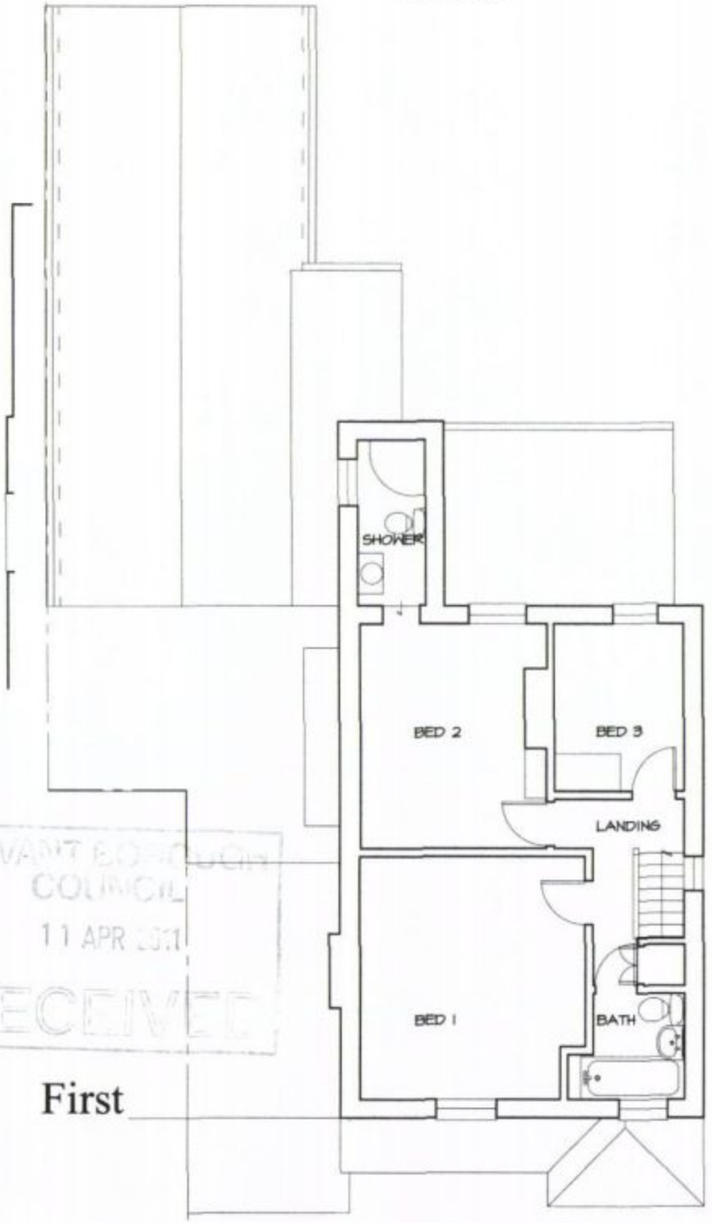

First

HAVANT BOROUGH COUNCIL
11 APR 2011
RECEIVED



East (rear)

EXISTING SURVEY
5 KINGS ROAD, EMSWORTH. PO10 7HN

NORTH

mf designs ltd
Chartered Architects
12 Wensley Gardens • Emsworth • Hampshire • PO10 7RA
Director: Martin Farrer RIBA • Co Registration No.4507379
tf 01243 377766
e admin@mfdesigns.org.uk

Date: Feb 2011
Scale: 1:100
Job No: 3015
Drg No: 100