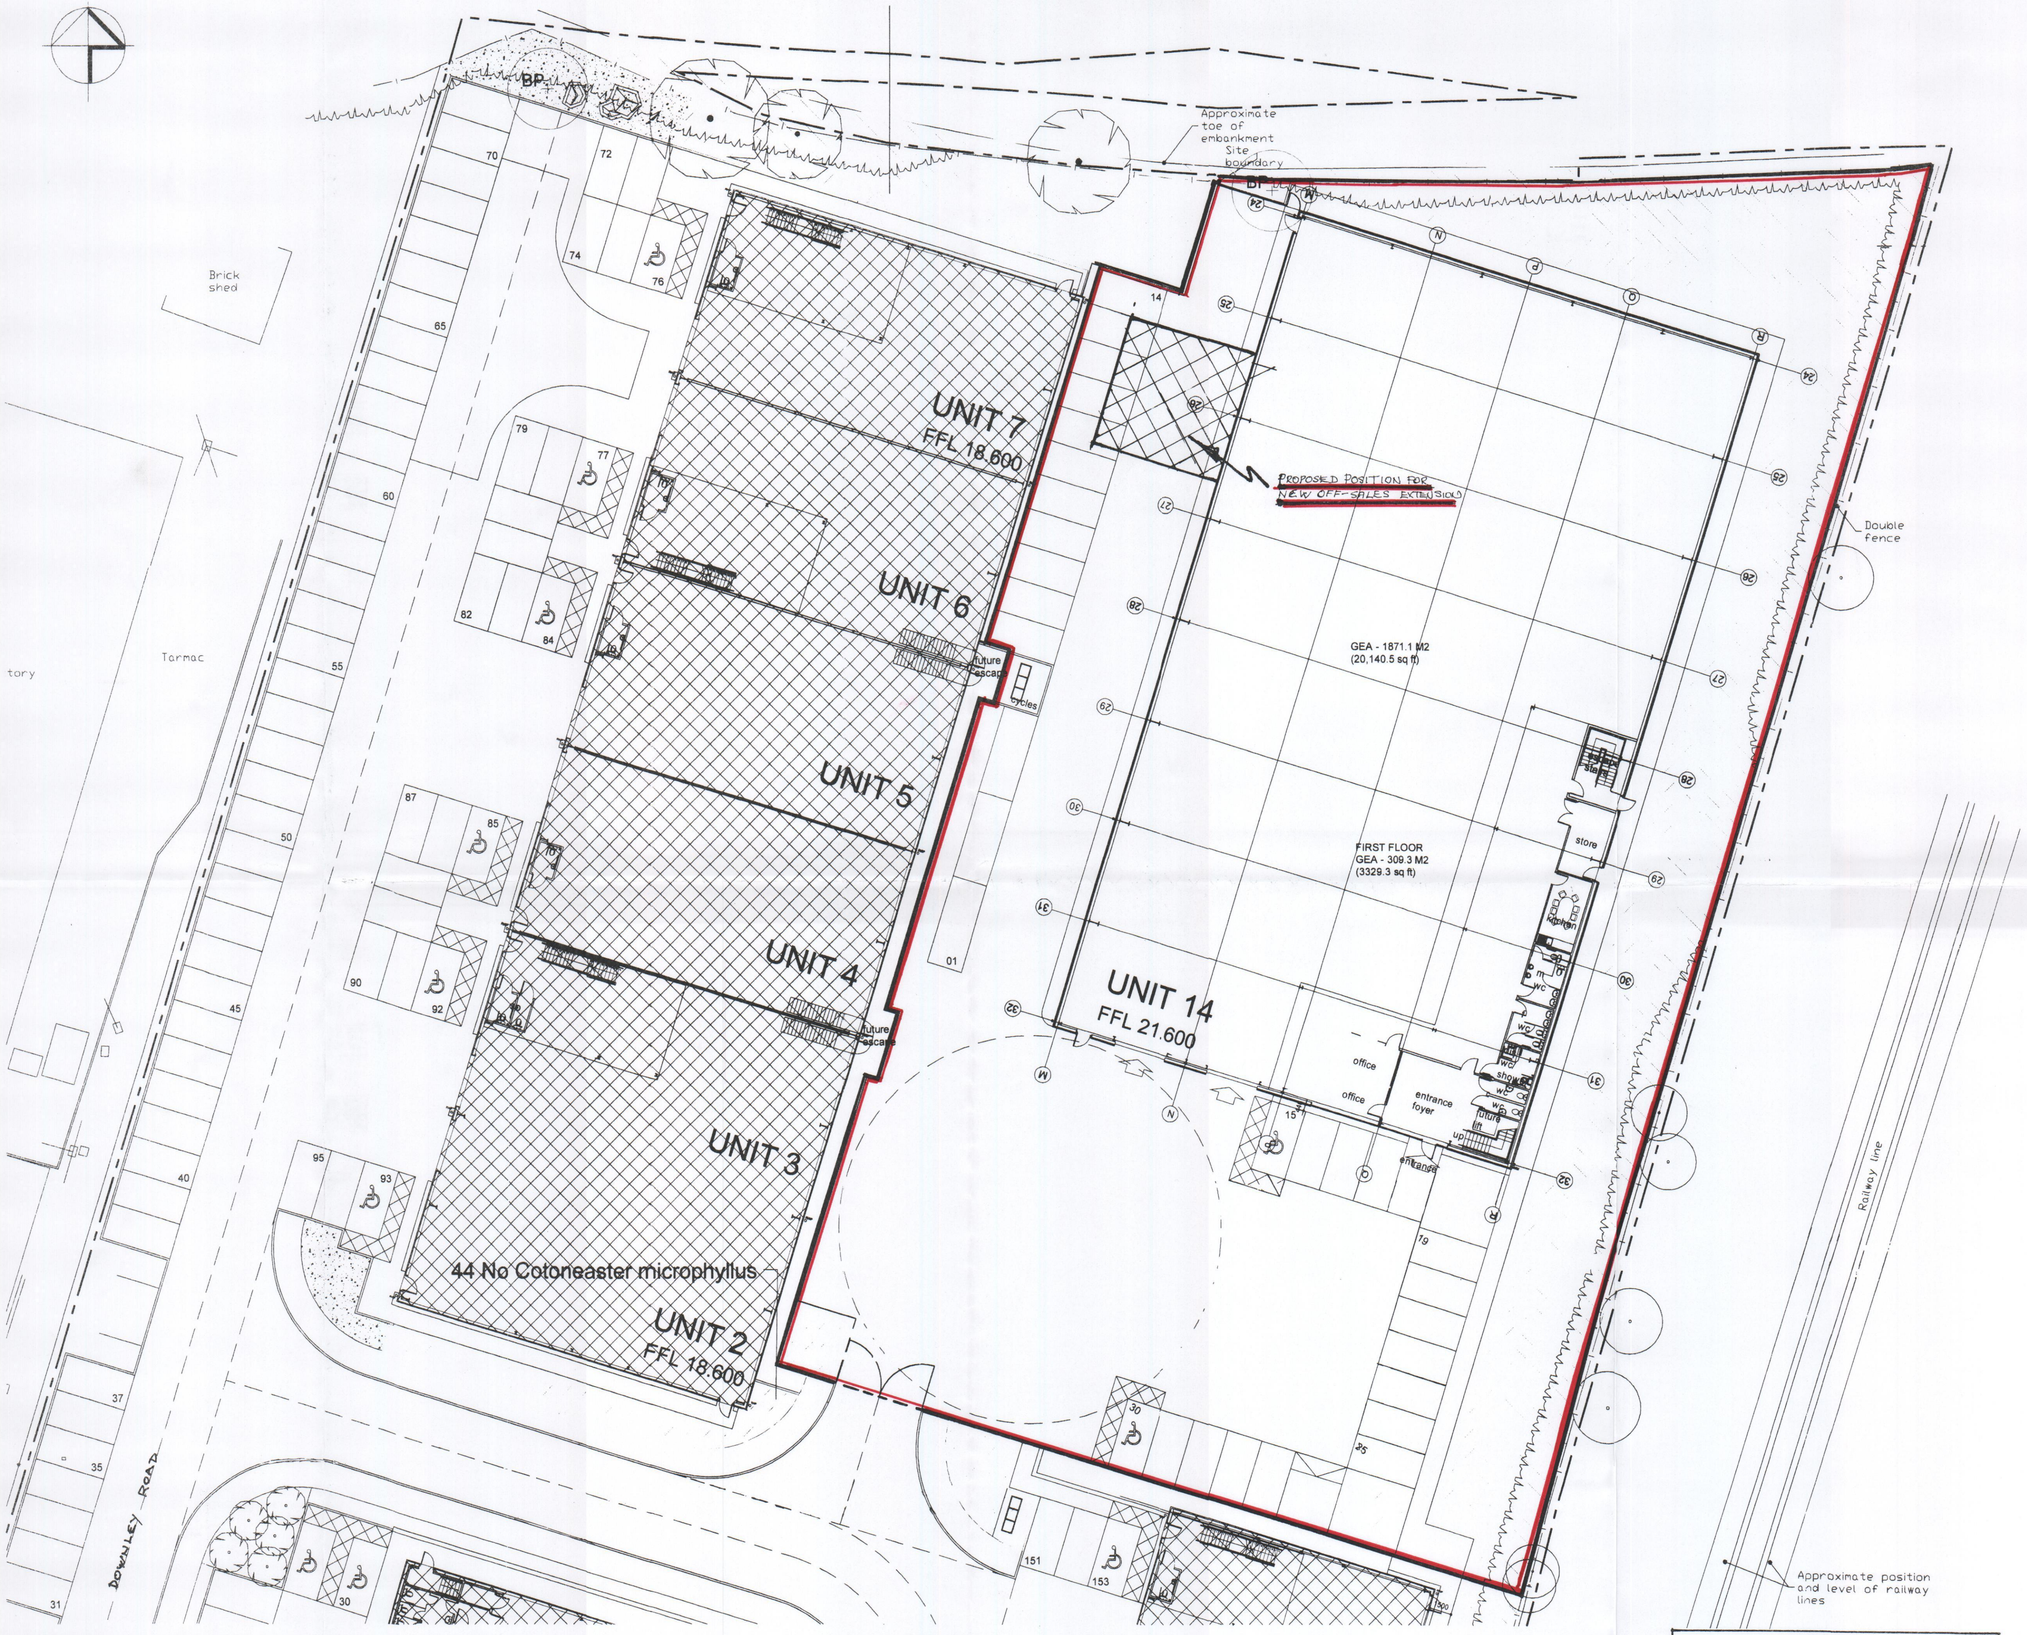

BLOCK SITE PLAN 1-200

'TILEASY' UNIT 14
DOWNLEY ROAD, HAVANT.
(DAKOTA BUSINESS PARK)

2 OF 2 D/4° TSY 3-10/11

HAVANT BOROUGH COUNCIL
05 DEC 2011
RECEIVED