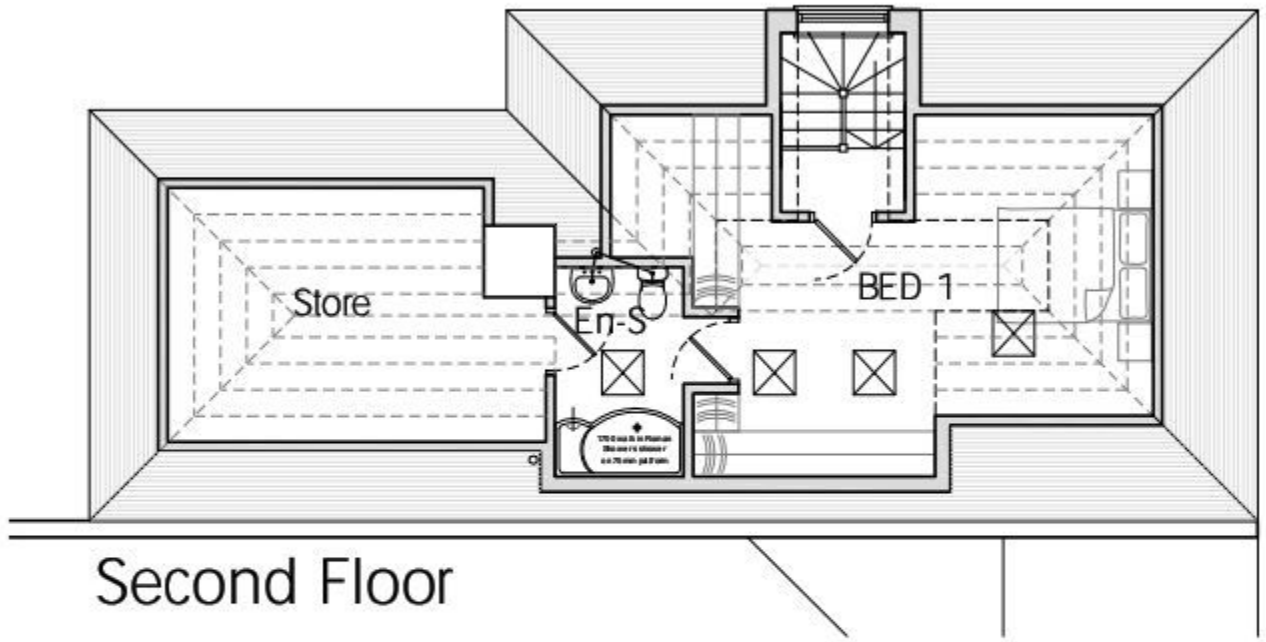

Second Floor

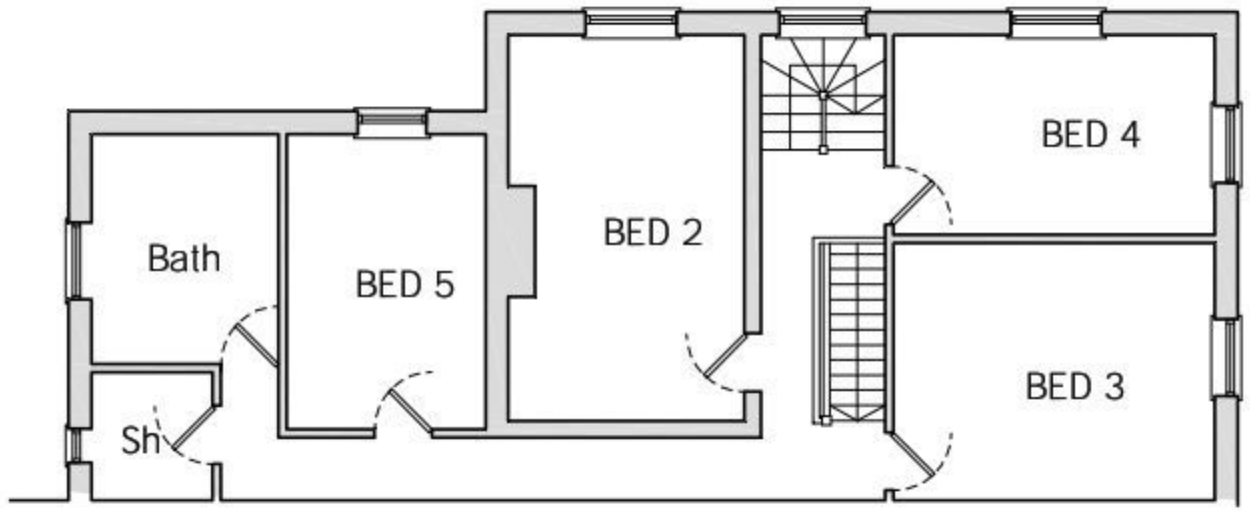

First Floor

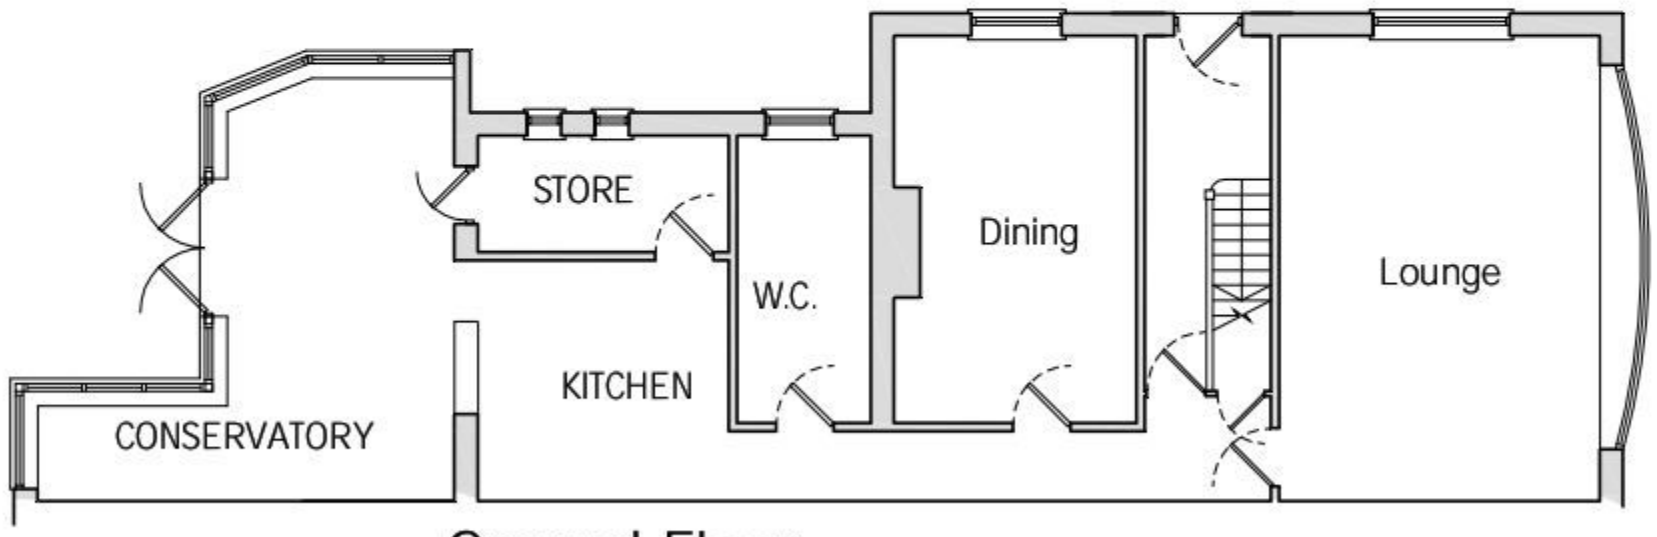

Ground Floor

PERMIT

N

#	#	#
REV:	DATE:	DESCRIPTION:

DO NOT SCALE THESE DRAWINGS. USE WRITTEN DIMENSIONS ONLY
DIMENSIONS TO BE CHECKED ONSITE PRIOR TO COMMENCEMENT

Gregory HAVANT LTD

DESIGN STUDIO - GREGORY HAVANT
CHEVRON BUILDINGS - EASTERN ROAD
HAVANT - HAMPSHIRE - PO9 2JQ
T - 02392 492322
E - office@gregoryhavant.co.uk

Proposed Plans

STATUS: INFORMATION

Kestrel House
Northwood Lane
Hayling Island
Hampshire

DATE:	SCALE @ A3:	
October 2011	1:100	
JOB NO.	DRAWING NO.	REVISION
1103	008	