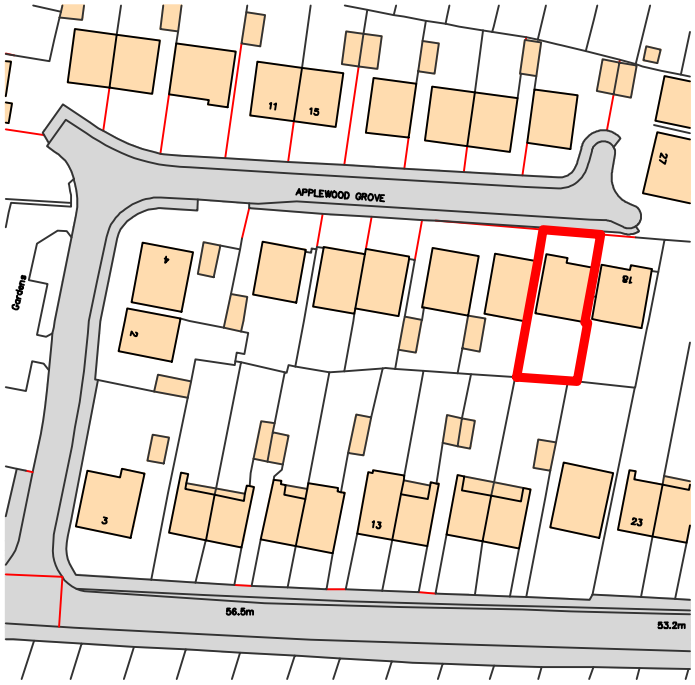



Ordnance Survey, (c) Crown Copyright 2011. All rights reserved. Licence number 100020449

# SITE LOCATION PLAN
## (scale 1:1250)

CLIENT
Mr Aaron Price
16 Applewood Grove
Park Avenue
Widley
PO7 5DL

PROJECT
Survey and House Alterations at
16 Applewood Grove
Park Avenue
Widley
PO7 5DL

DRAWING TITLE
Site Location Plan

| DATE | DRAWN BY |
|---|---|
| 01/09/11 | OZ |
| SCALE 1:1250 | CHECKED BY JB |

| AMENDMENTS | DATE | CHECKED BY |
|---|---|---|
| | | |

| DRAWING NO. | REVISION |
|---|---|
| 111/P/181.04 | A1 |

McANDREW MARTIN
CHARTERED SURVEYORS
ONE LINKS HOUSE
FAIRWAY BUSINESS
CENTRE
DUNDAS LANE
PORTSMOUTH
HAMPSHIRE
PO6 3SL
TEL. 023 9269 7753
FAX. 023 9266 4678
RICS
Chartered
Building
Consultancy
WWW.MCANDREWMARTIN.COM