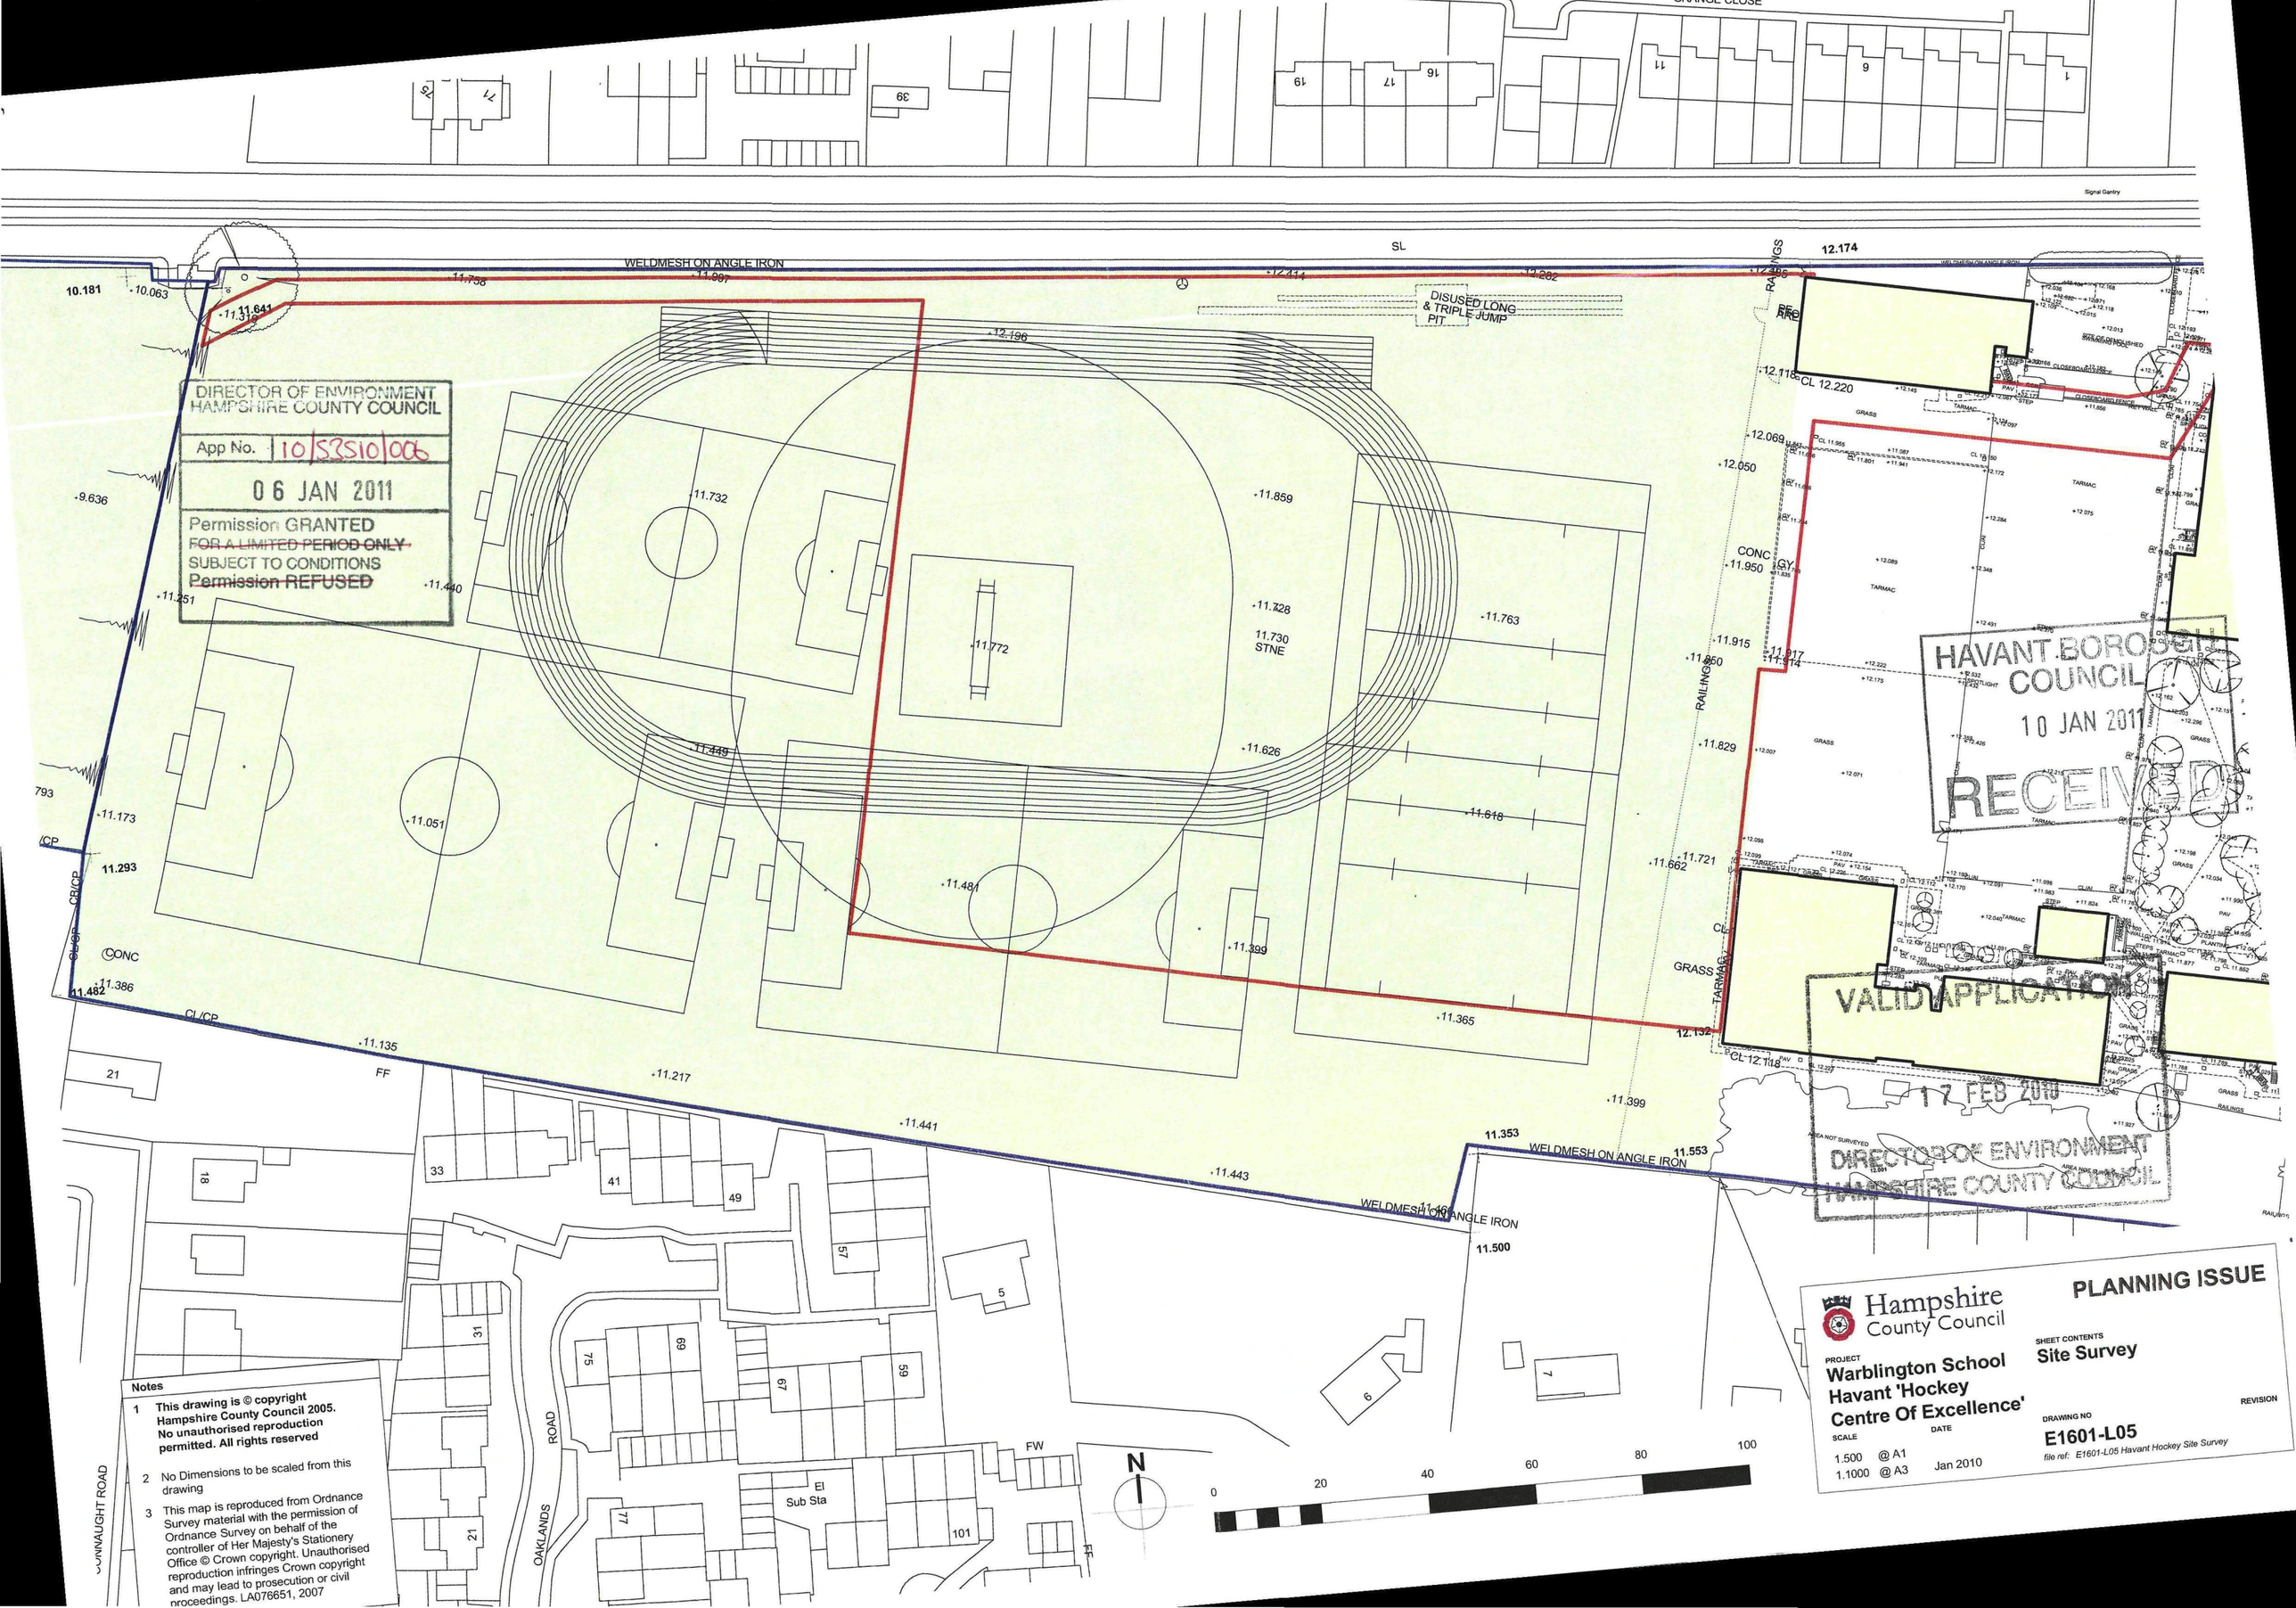

DIRECTOR OF ENVIRONMENT
HAMPSHIRE COUNTY COUNCIL
App No. 10/53510/006
06 JAN 2011
Permission GRANTED
~~FOR A LIMITED PERIOD ONLY~~
SUBJECT TO CONDITIONS
~~Permission REFUSED~~

HAVANT BOROUGH COUNCIL
10 JAN 2011
RECEIVED

VALID APPLICATION
17 FEB 2010
DIRECTOR OF ENVIRONMENT
HAMPSHIRE COUNTY COUNCIL

Hampshire County Council

PLANNING ISSUE

PROJECT
Warblington School Havant 'Hockey Centre Of Excellence'

SHEET CONTENTS
Site Survey

SCALE
1.500 @ A1
1.1000 @ A3

DATE
Jan 2010

DRAWING NO
E1601-L05

REVISION

file ref: E1601-L05 Havant Hockey Site Survey

Notes

1 This drawing is © copyright Hampshire County Council 2005. No unauthorised reproduction permitted. All rights reserved

2 No Dimensions to be scaled from this drawing

3 This map is reproduced from Ordnance Survey material with the permission of Ordnance Survey on behalf of the controller of Her Majesty's Stationery Office © Crown copyright. Unauthorised reproduction infringes Crown copyright and may lead to prosecution or civil proceedings. LA076651, 2007