
REFUSE

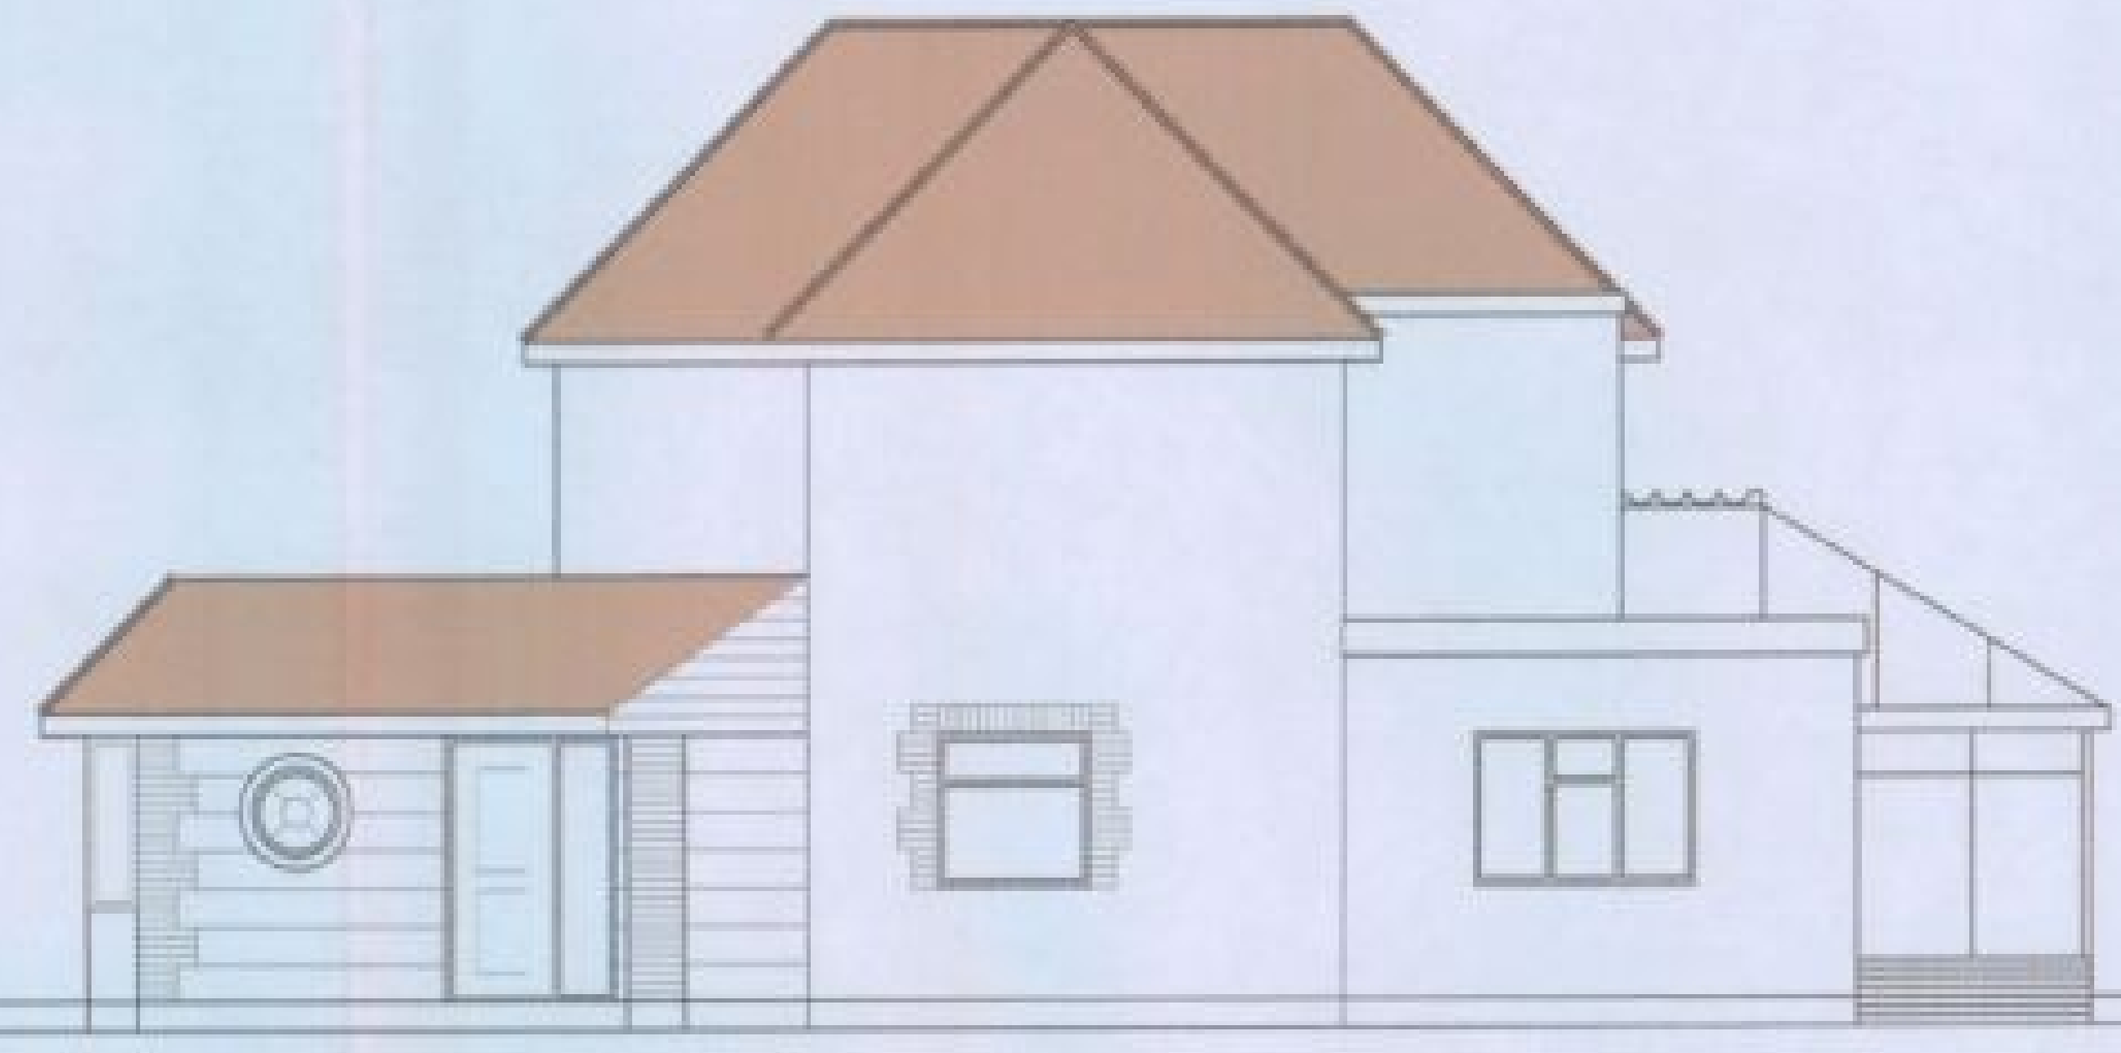

FRONT ELEVATION




SIDE ELEVATION




REAR ELEVATION




SIDE ELEVATION

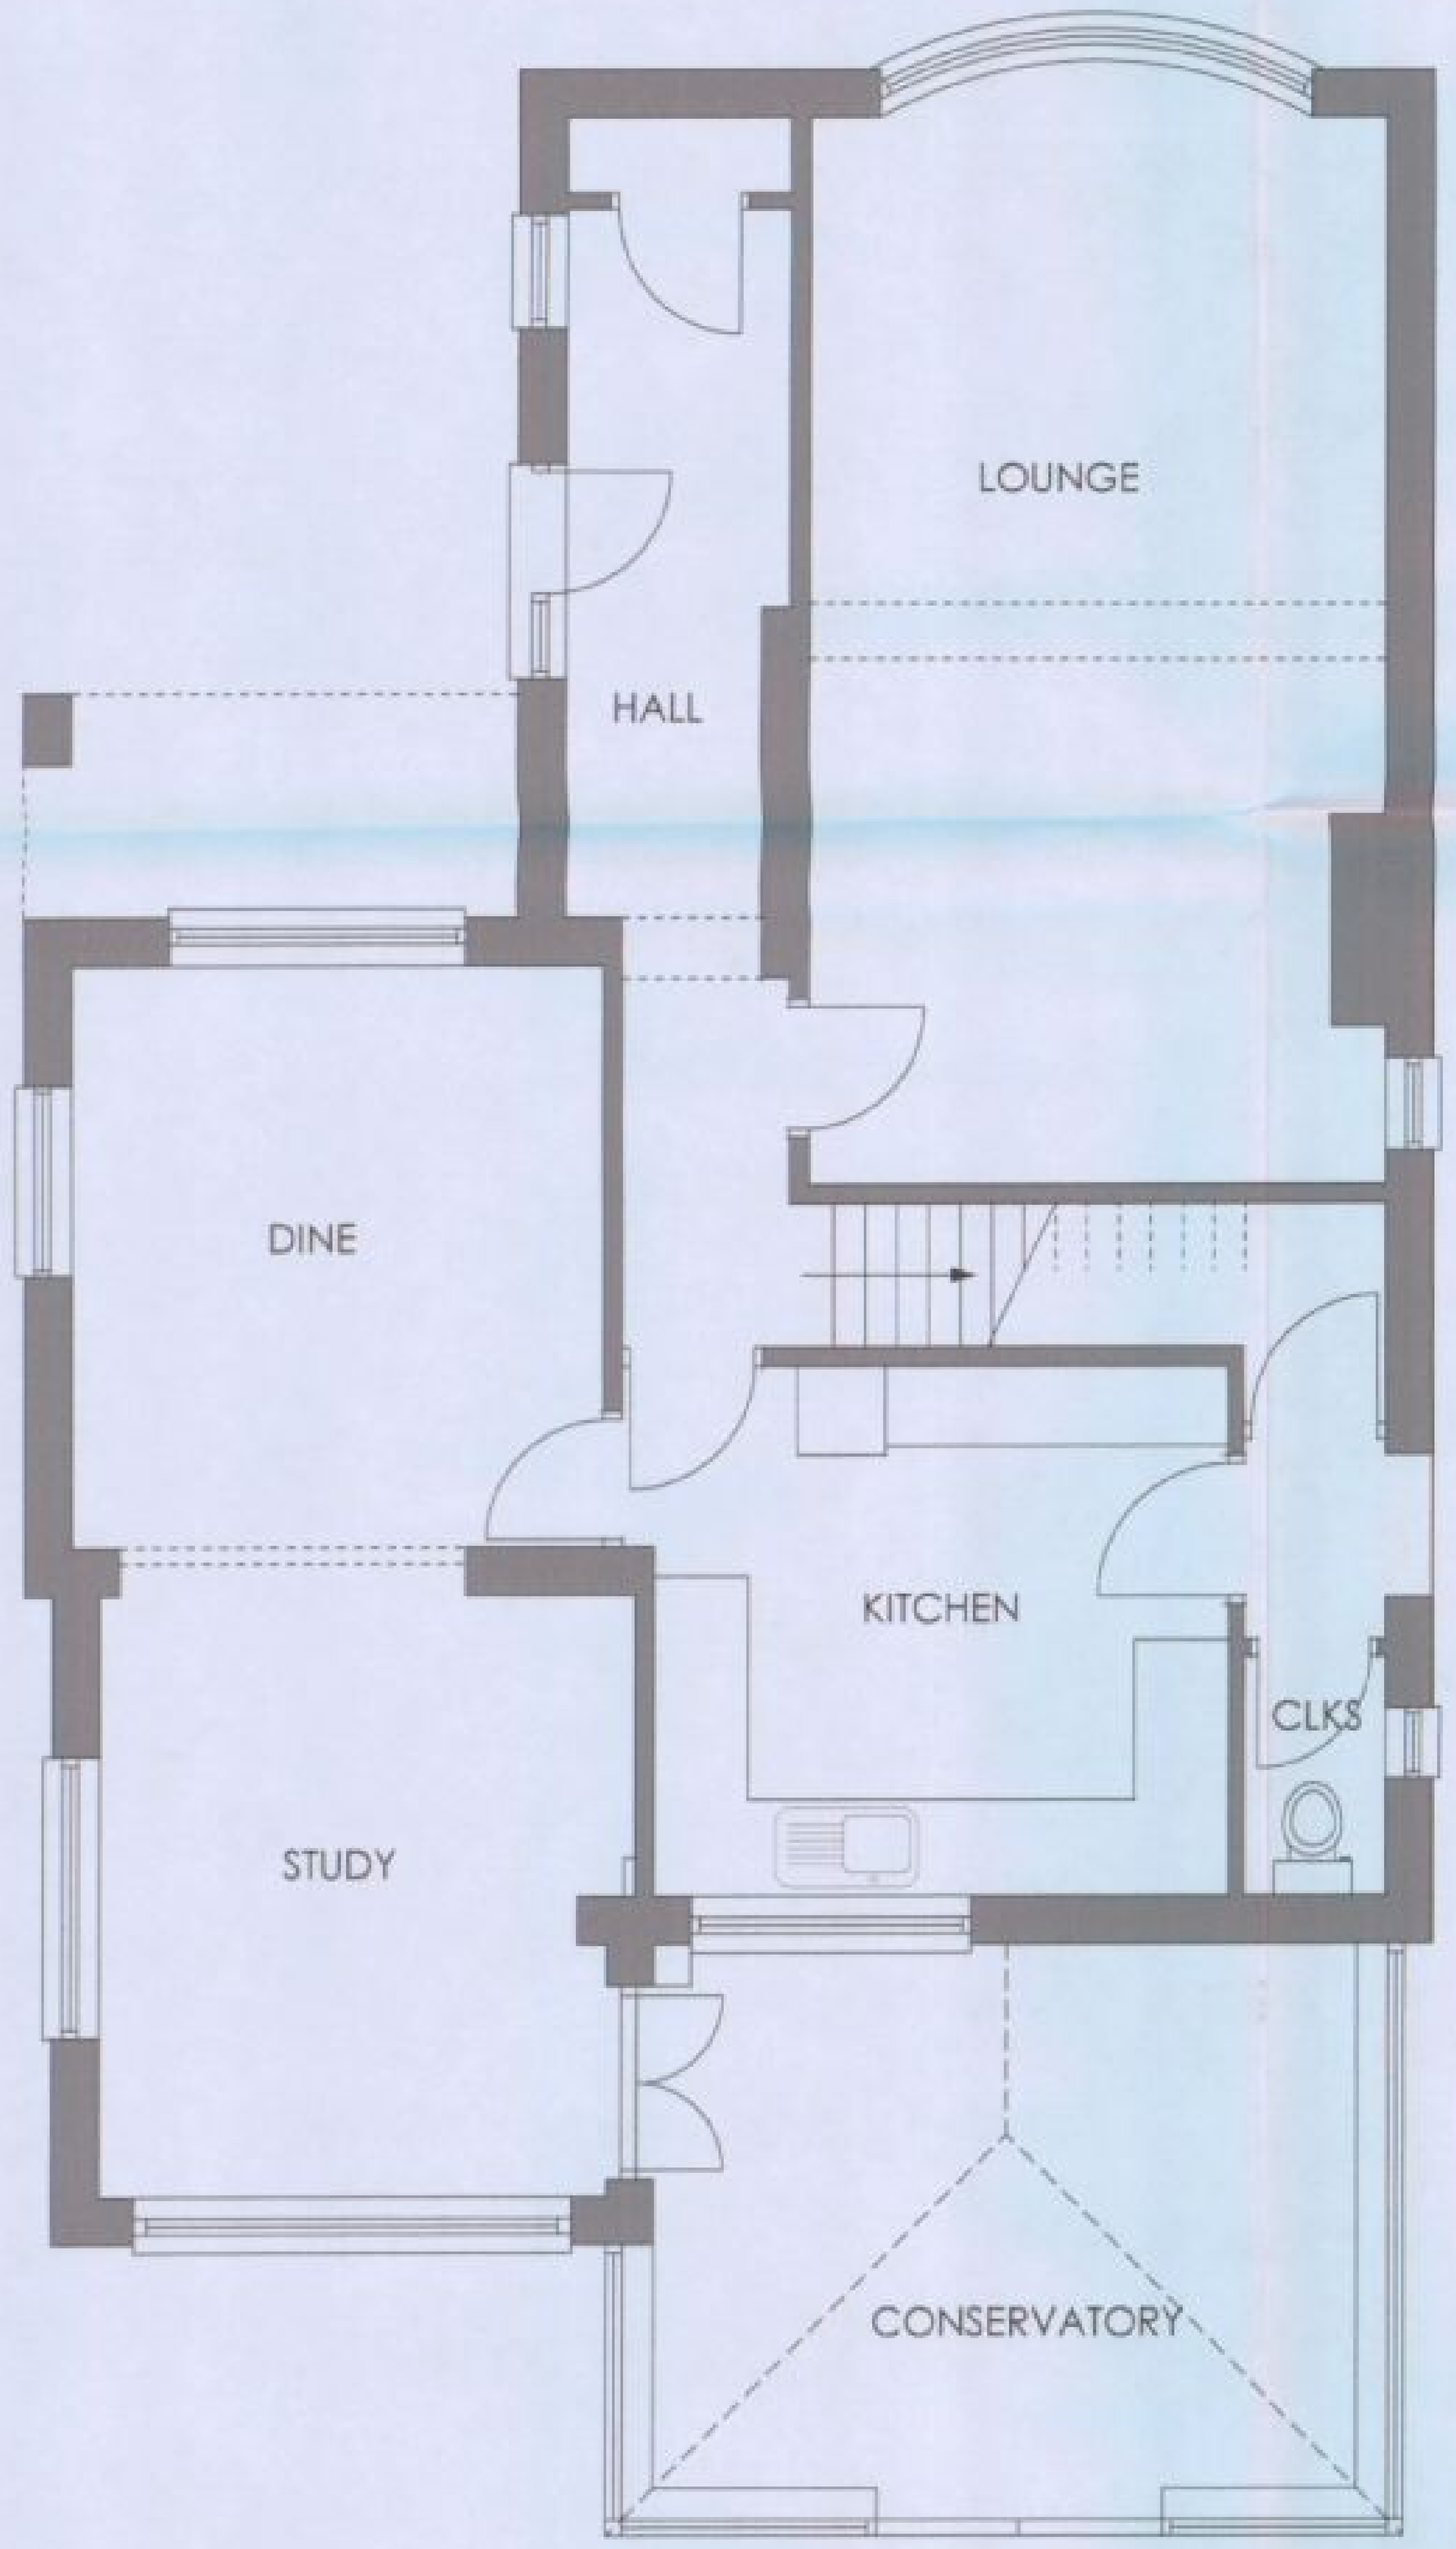

GROUND FLOOR PLAN

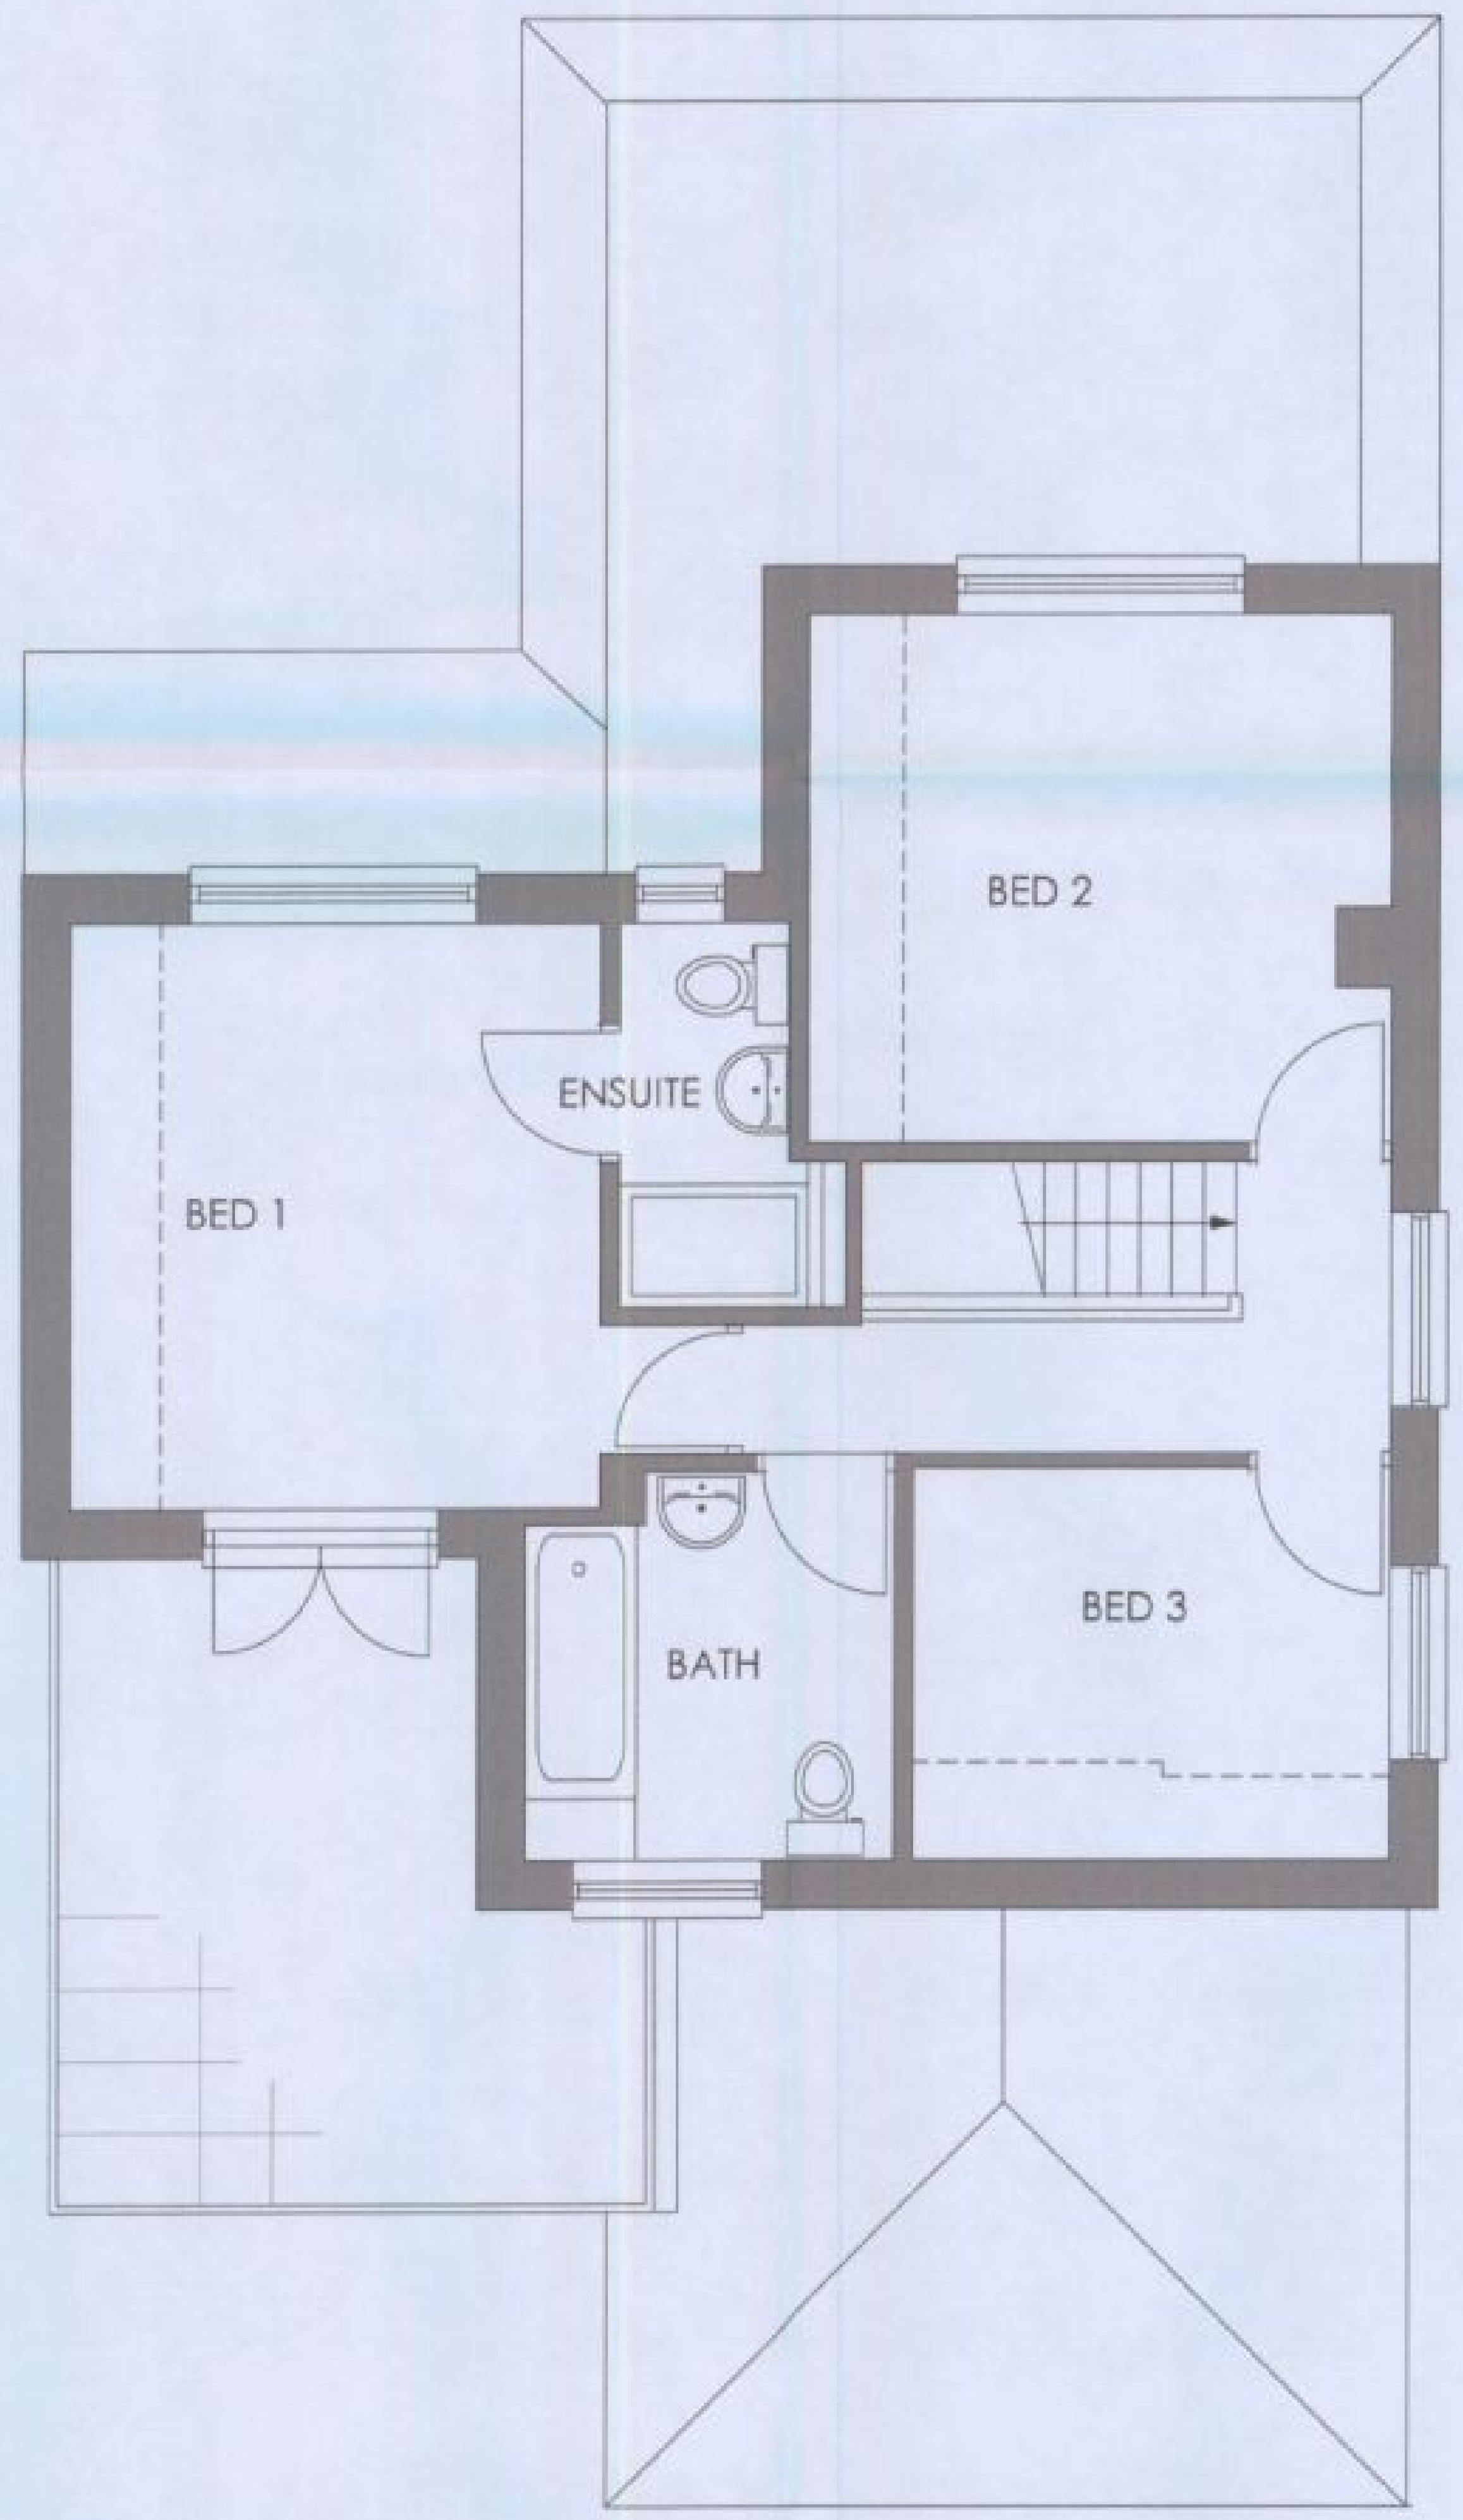

FIRST FLOOR PLAN

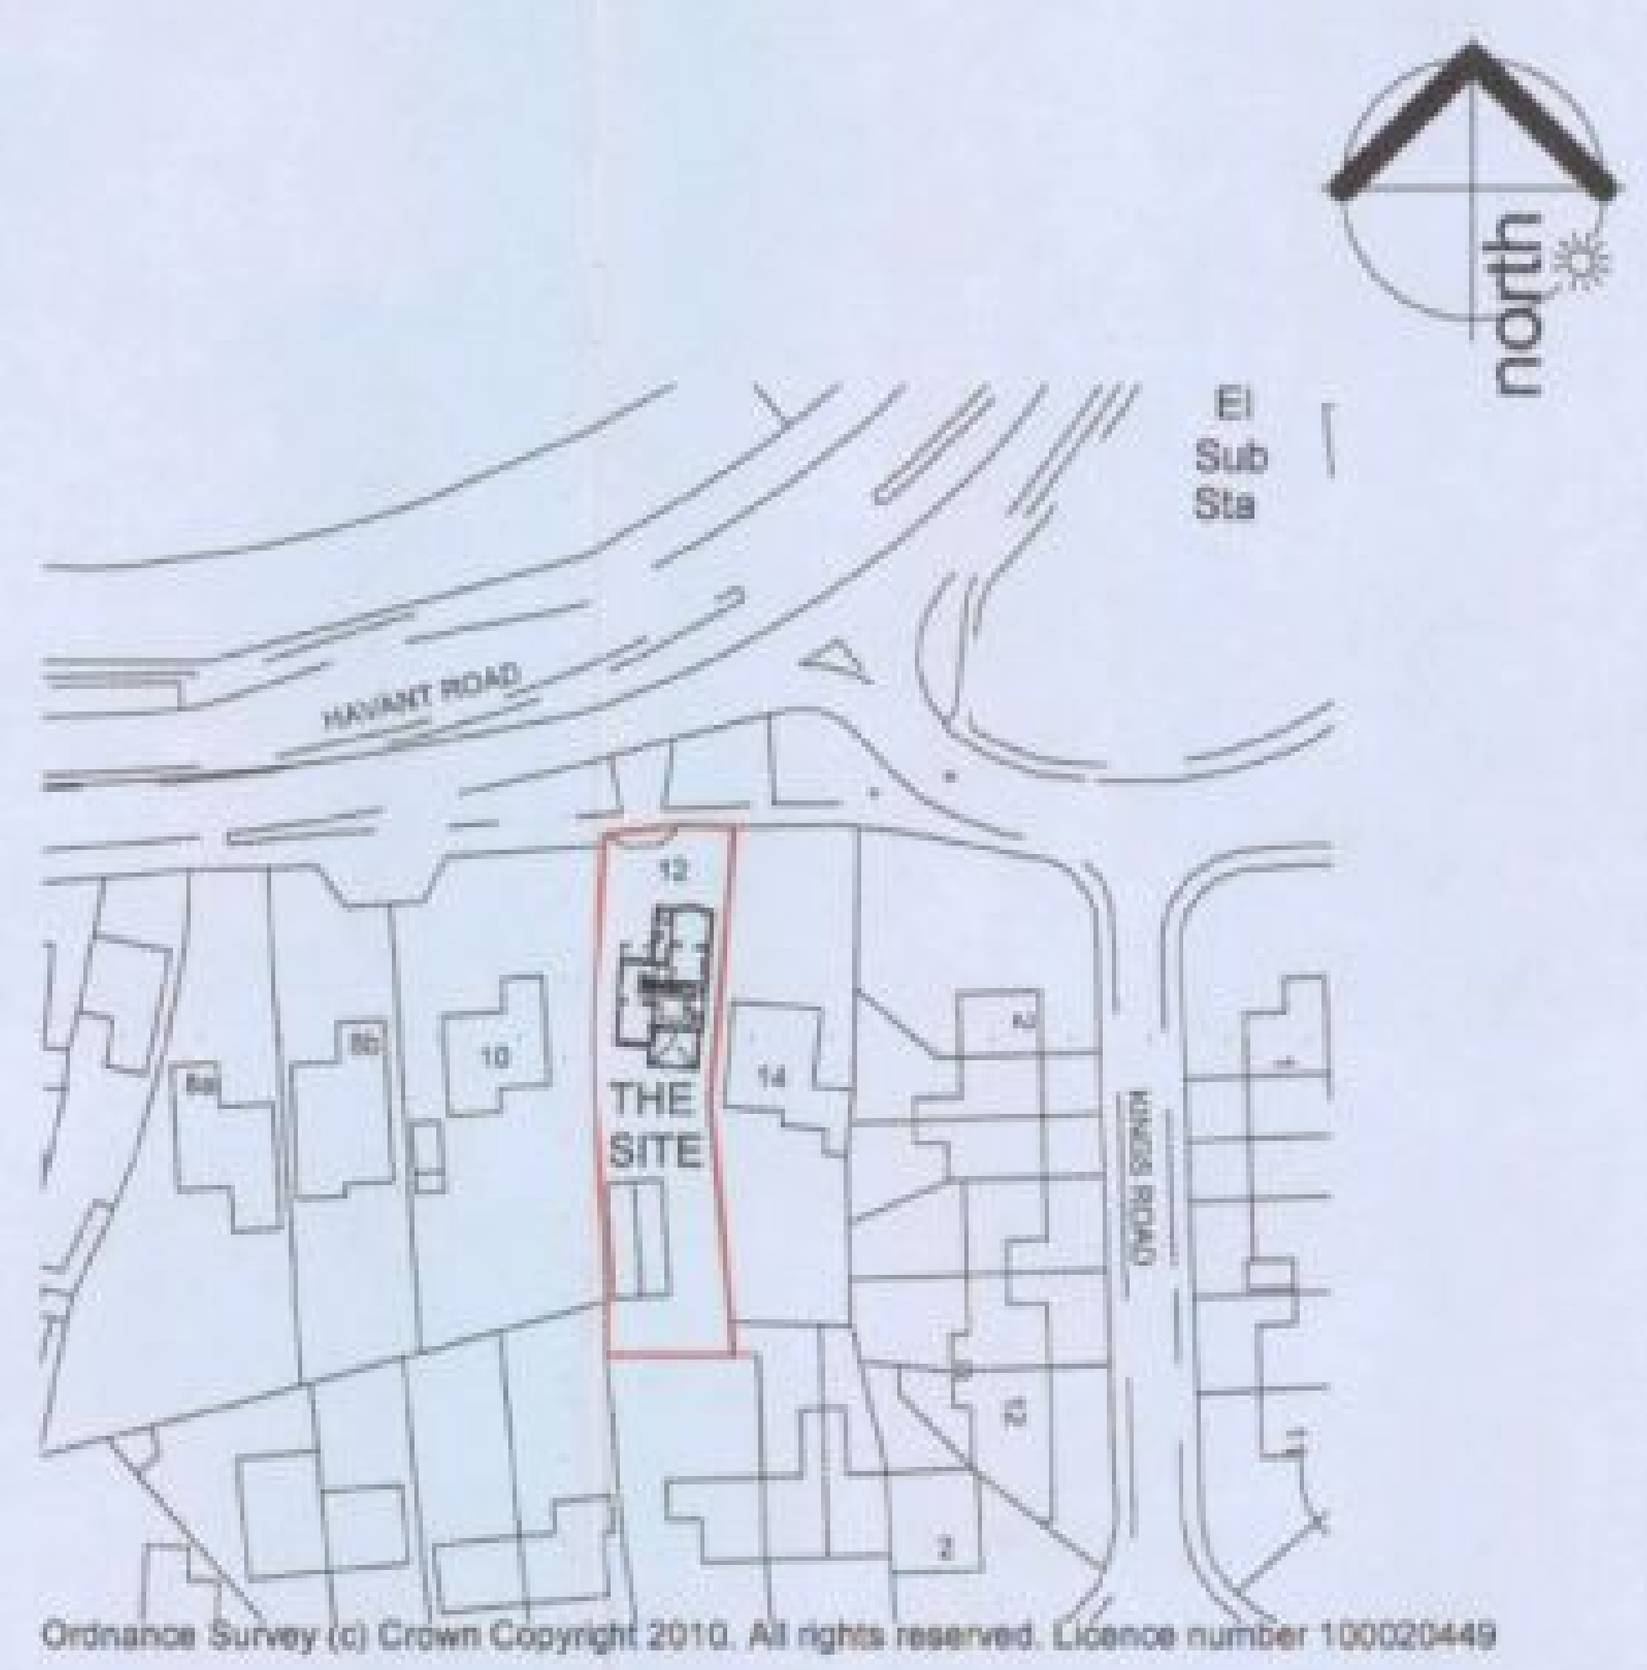

Ordnance Survey (c) Crown Copyright 2010. All rights reserved. Licence number 100020449

LOCATION PLAN 1:1250

NOTES

REVISIONS

EXISTING
PLANS ELEVATIONS AND LOCATION

TITLE
12 HAVANT ROAD
HAYLING ISLAND
HANTS
PO11 0NZ

SCALE: 1:50 1:100 1:1250
DATE: SEPT 2010
DRWG NO: MS/10 **REV NO:** -

D.ALLEN
Architectural Technician
62 Havant Road
Hayling Island,Hants PO11 0PY
Tel: (02392) 467620
E-mail: haylingplans@btinternet.com

HAVANT BOROUGH COUNCIL
22 SEP 2010