
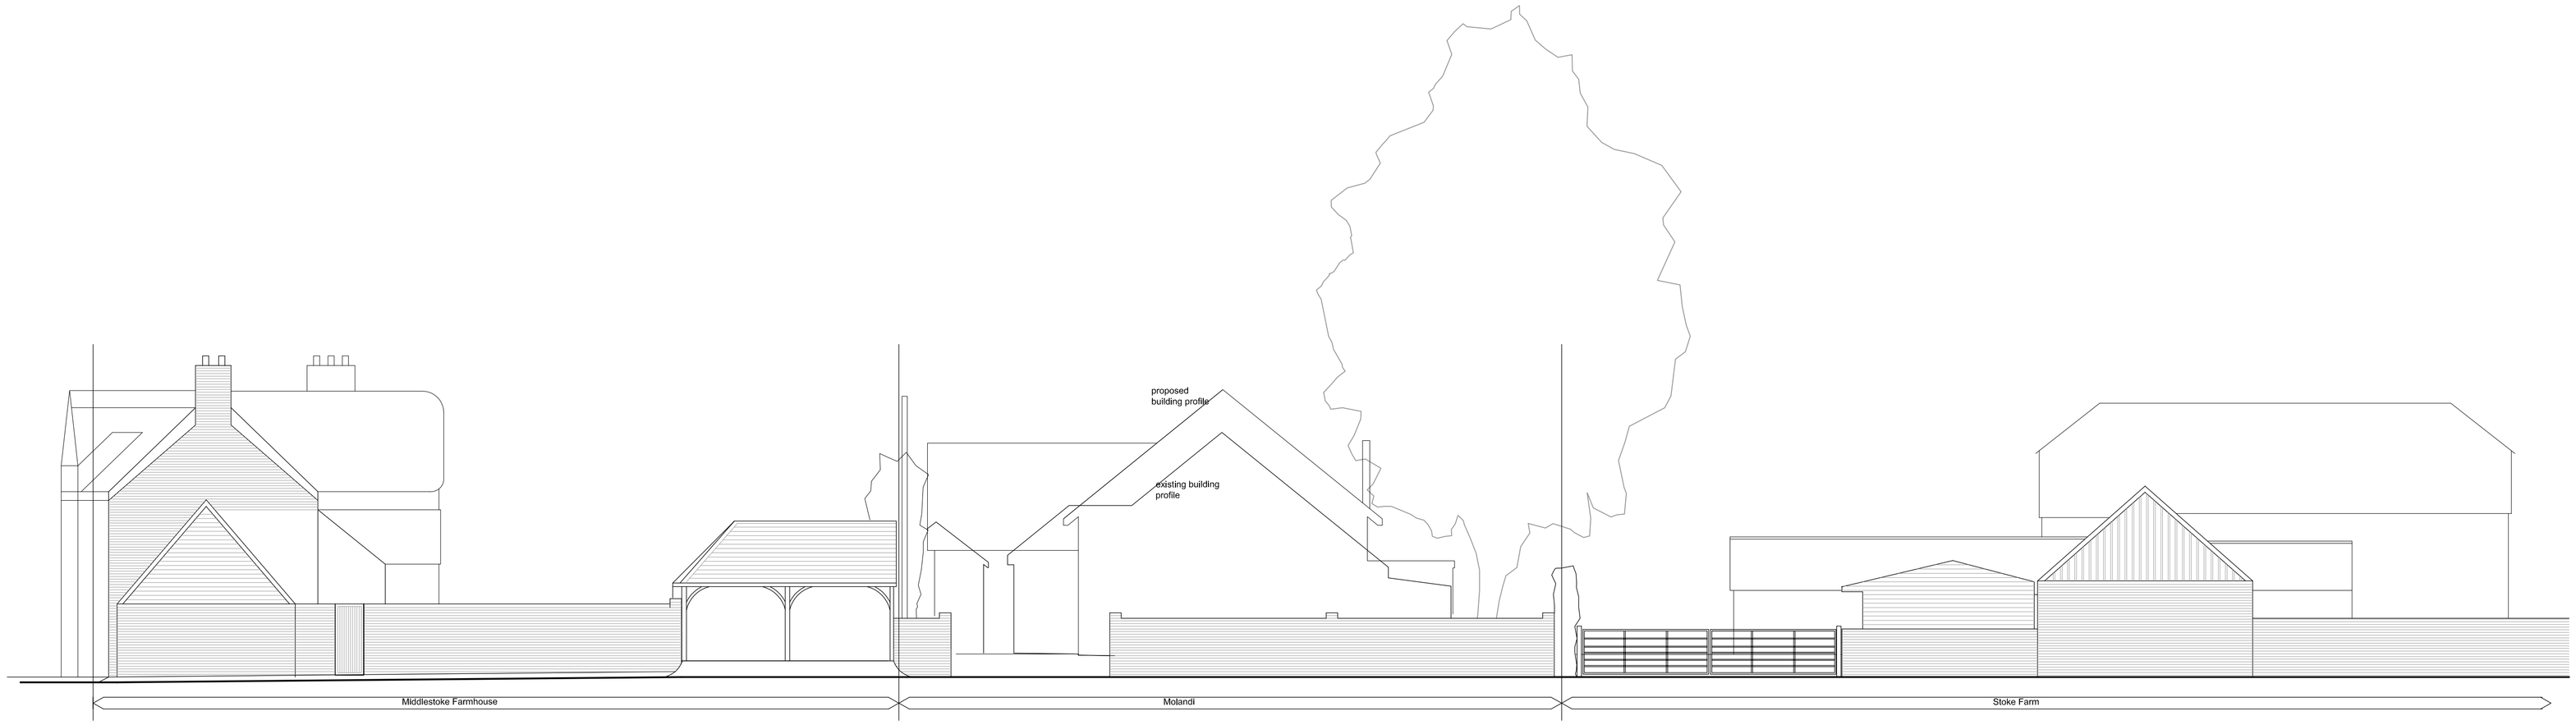


Street Elevation
1:100

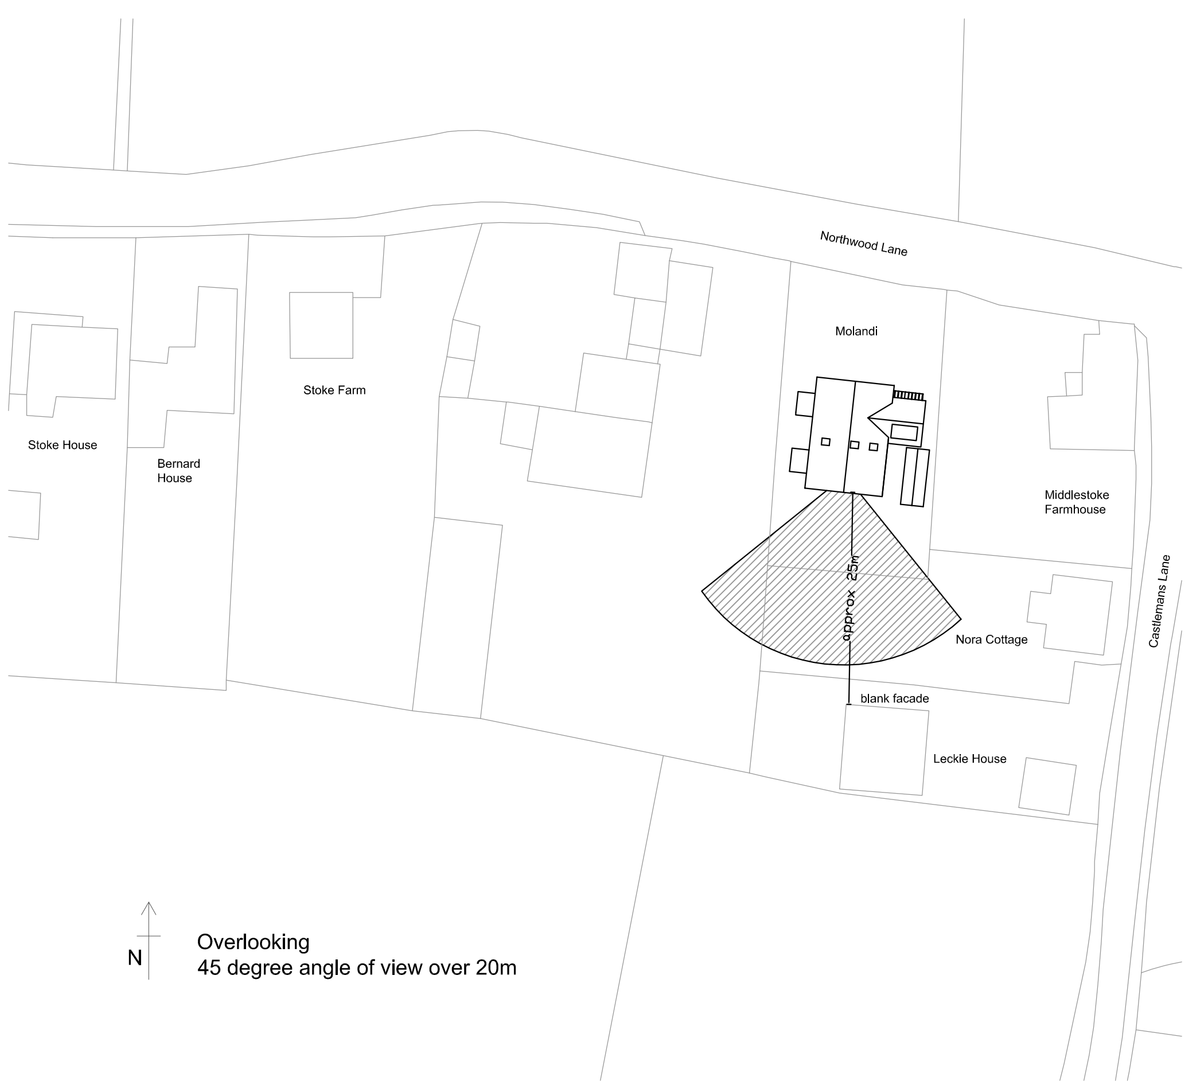

Ordnance Survey, (c) Crown Copyright 2011. All rights reserved. Licence number 100020449

Notes:

This drawing is the copyright of Engineering Architecture Ltd
Do not scale from this drawing unless you are a representative of the local planning authority.

Revisions	Date

Scale	Job No.
As shown	082
Drawing No.	**Revision**
082/PL04	**0**

Drawing:
Proposed Street Elevation
overlooking diagram

Project:
Molandi
Northwood Lane
Hayling Island

engineering architecture
29 North Stroud Lane
Petersfield
GU32 3PP
t. 01730 352800
e. mail@engarc.co.uk
w. www.engarc.co.uk