
PERMIT


34 Grassm
Waterlooville.

Existing Roof Plan

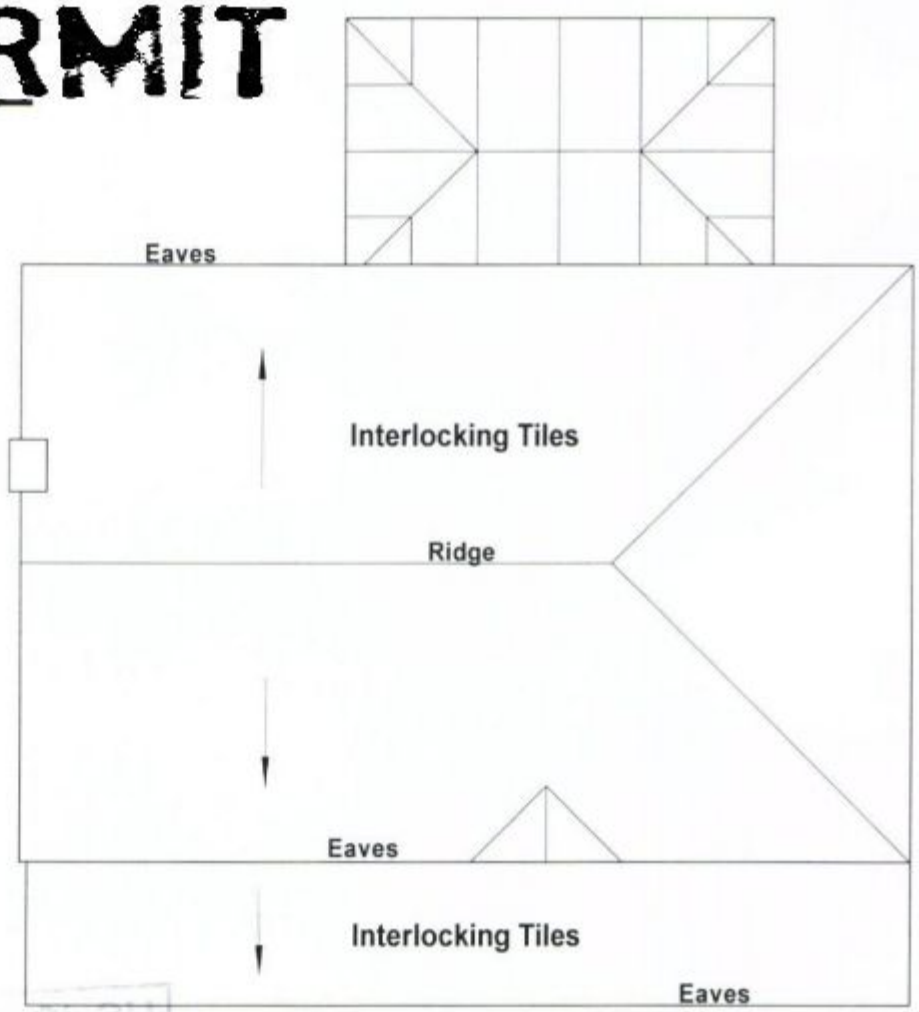

HAVANT & SOUTH
10 JUN 2011
RECEIVED

Proposed Roof Plan

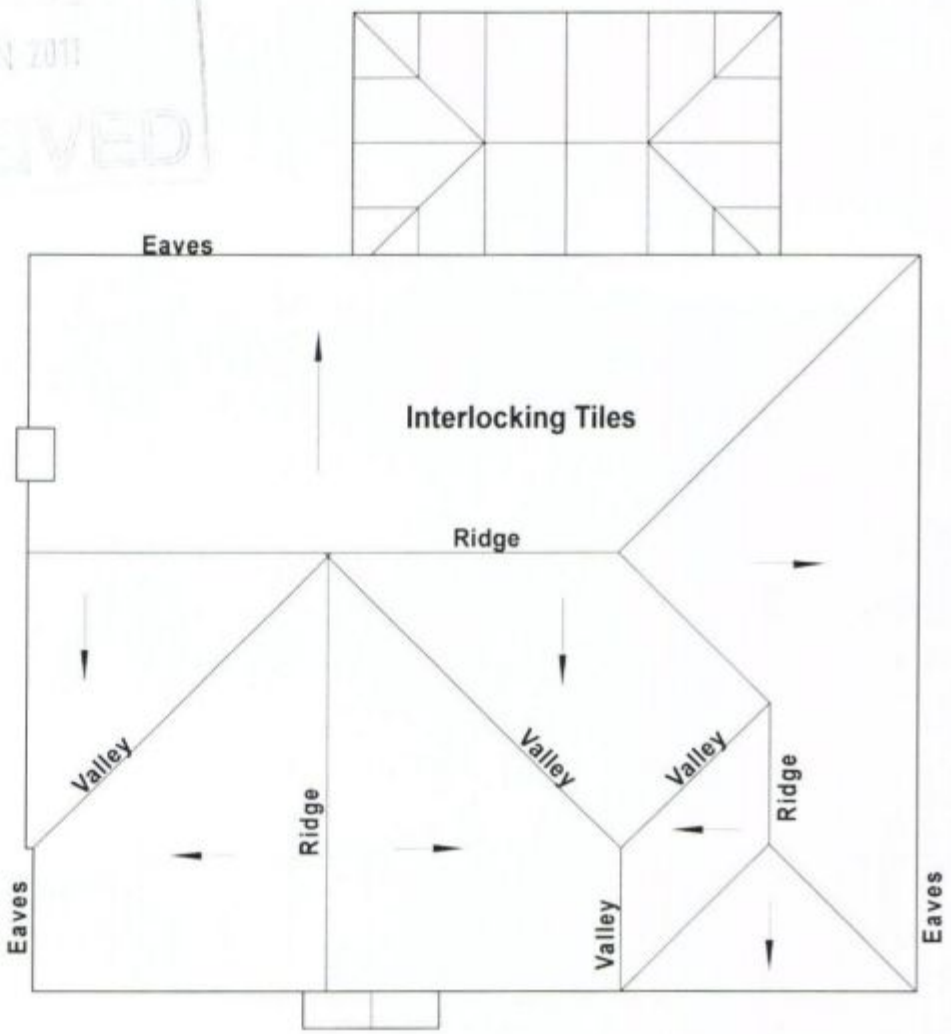

Drawing No. 2034.03

Scale 1 : 100 at A4