PERMIT



NORTH ELEVATION

External materials to match existing.

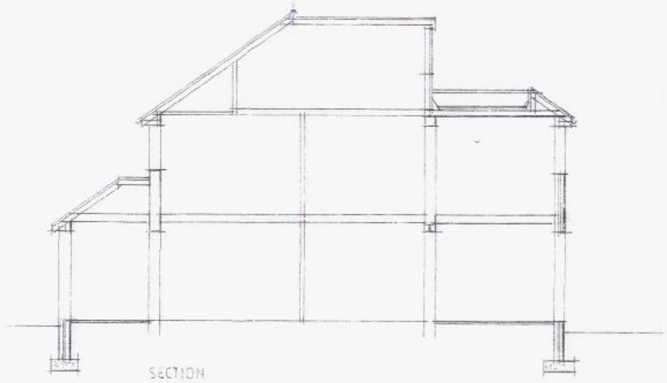

SECTION



SOUTH

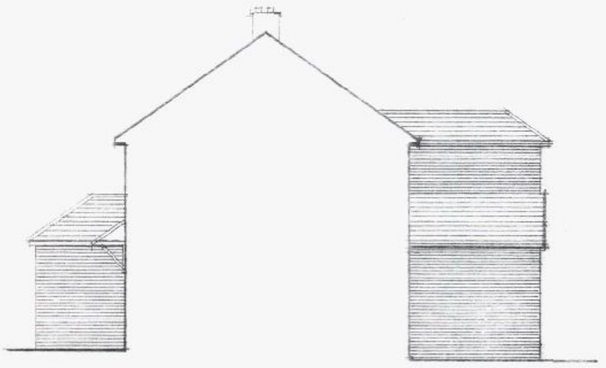

WEST

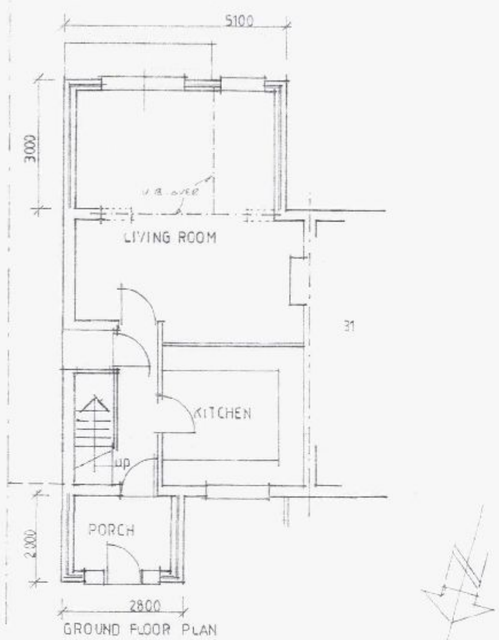

GROUND FLOOR PLAN

SCALE 1:100

0 1 2 3 4 5

metres

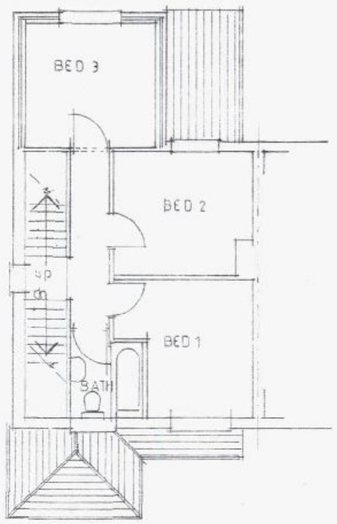

1 ST. FLOOR

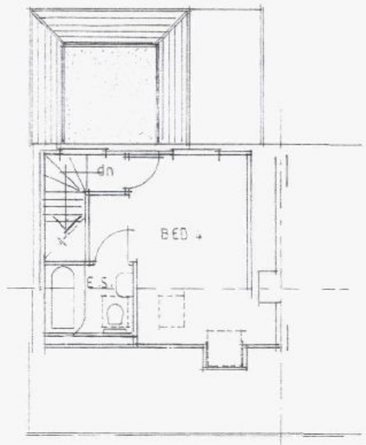

2 ND. FLOOR

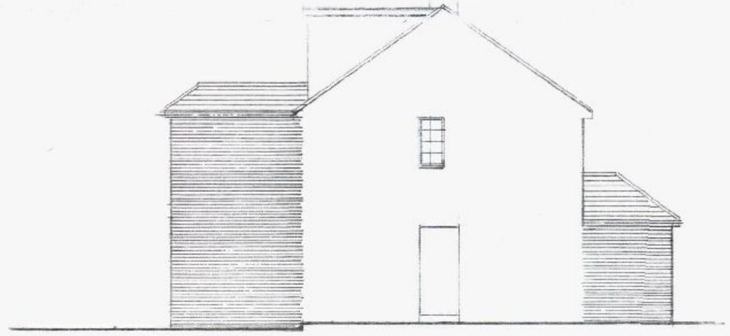

EAST

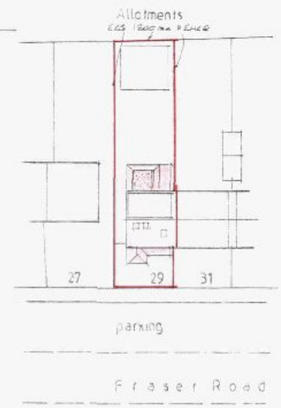

BLOCK PLAN
1:500

HAVANT BOROUGH COUNCIL
27 SEP 2011
RECEIVED

PROPOSED 2 STOREY REAR EXTENSION & FRONT PORCH
at
29 FRASER ROAD, HAVANT. PO9 3EJ
for
MR. D. STEAD DWG. NO. 465-01

Geoffrey J. Duffett, Tel. 023 92452261 Sept. 2011.