• PERMIT

RE: ALTERATIONS AND IMPROVEMENTS TO 7 IPING AVENUE,
...NT, HAMPSHIRE: PROPOSED GROUND FLOOR PLAN.
: 50. May 2010. Drawing ref: Y2010 / 05 / 04.

Architectural Planning
Building Designers & Survey

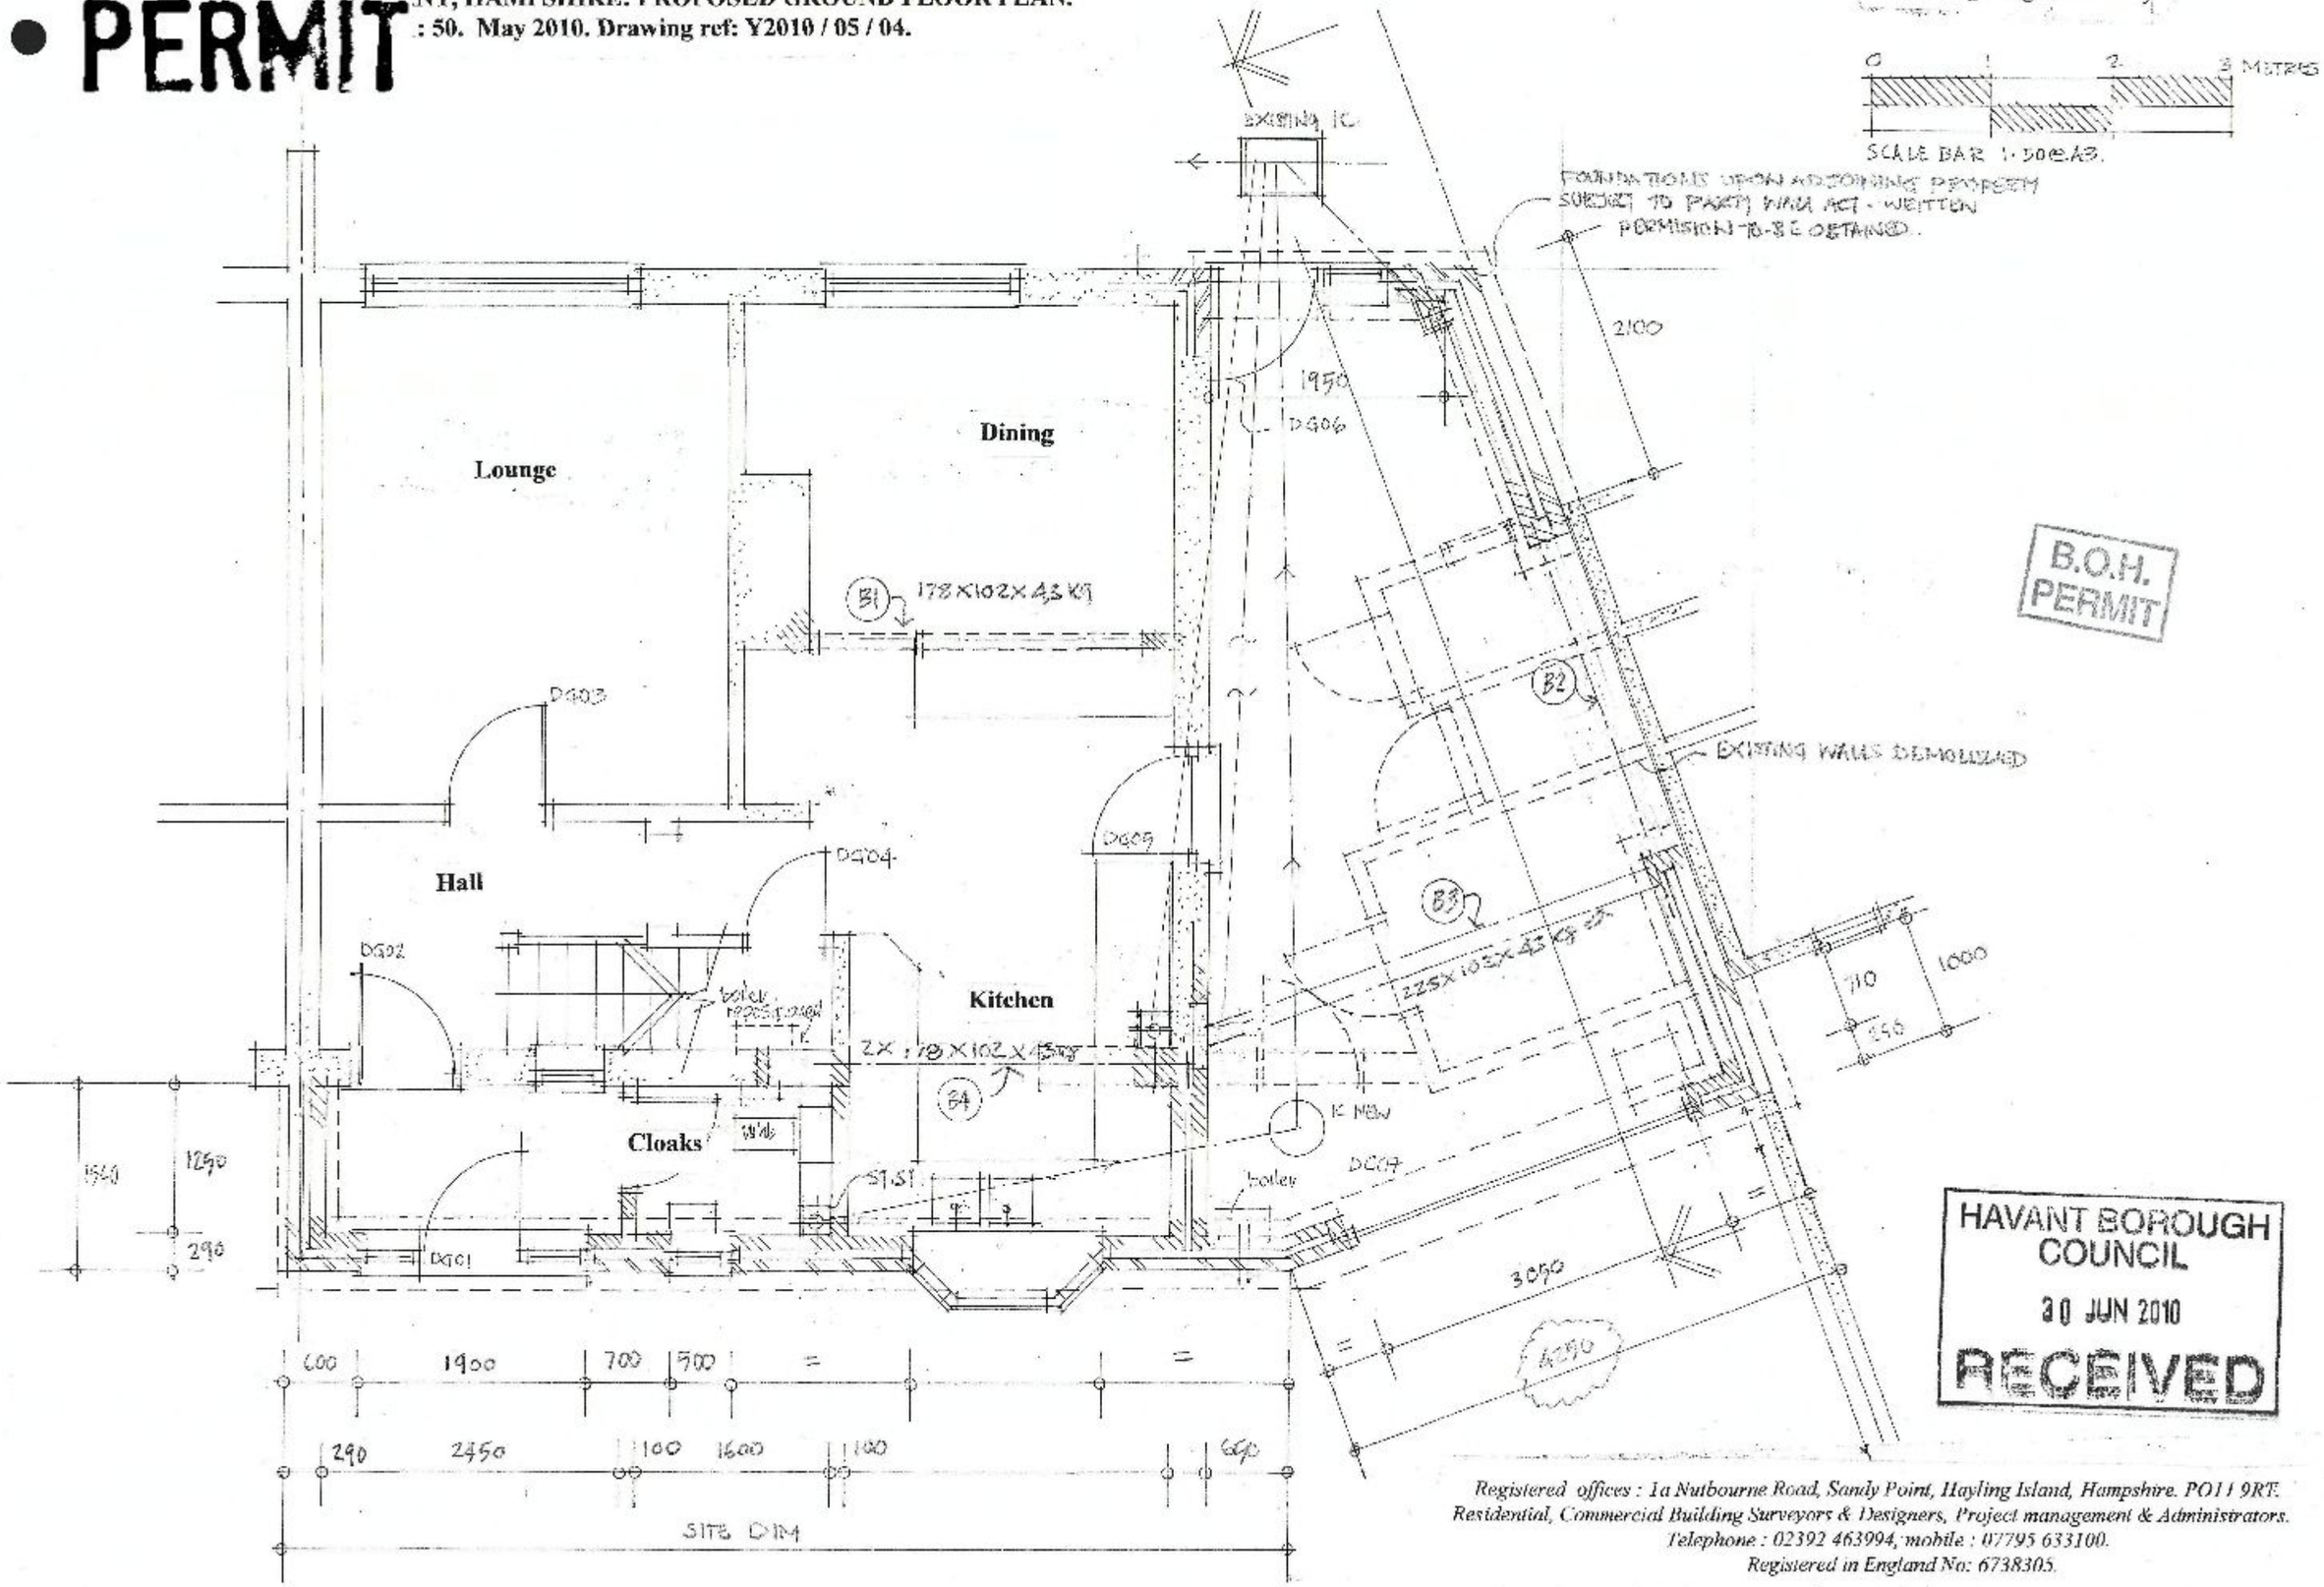

B.O.H. PERMIT

HAVANT BOROUGH COUNCIL
30 JUN 2010
RECEIVED

Registered offices : 1a Nutbourne Road, Sandy Point, Hayling Island, Hampshire. PO11 9RT.
Residential, Commercial Building Surveyors & Designers, Project management & Administrators.
Telephone : 02392 463994, mobile : 07795 633100.
Registered in England No: 6738305.