John Groom Chartered Architect
32A High Street, Emsworth, Hampshire PO10 7AW
T 01243 372560 M 07780 997563
johngroom@freeuk.com www.johngroomarchitect.co.uk

JOB: Conversion and extension of existing building to a dwelling
LOCATION: 131 Havant Road, Hayling Island
DRG TITLE: site & location plans
SCALE: 1:500 1:1250 DRAWN: JG
DRG NO:07/204/2 A DATE: 18 March 2008

PERMIT

N



LOCATION PLAN 1:1250

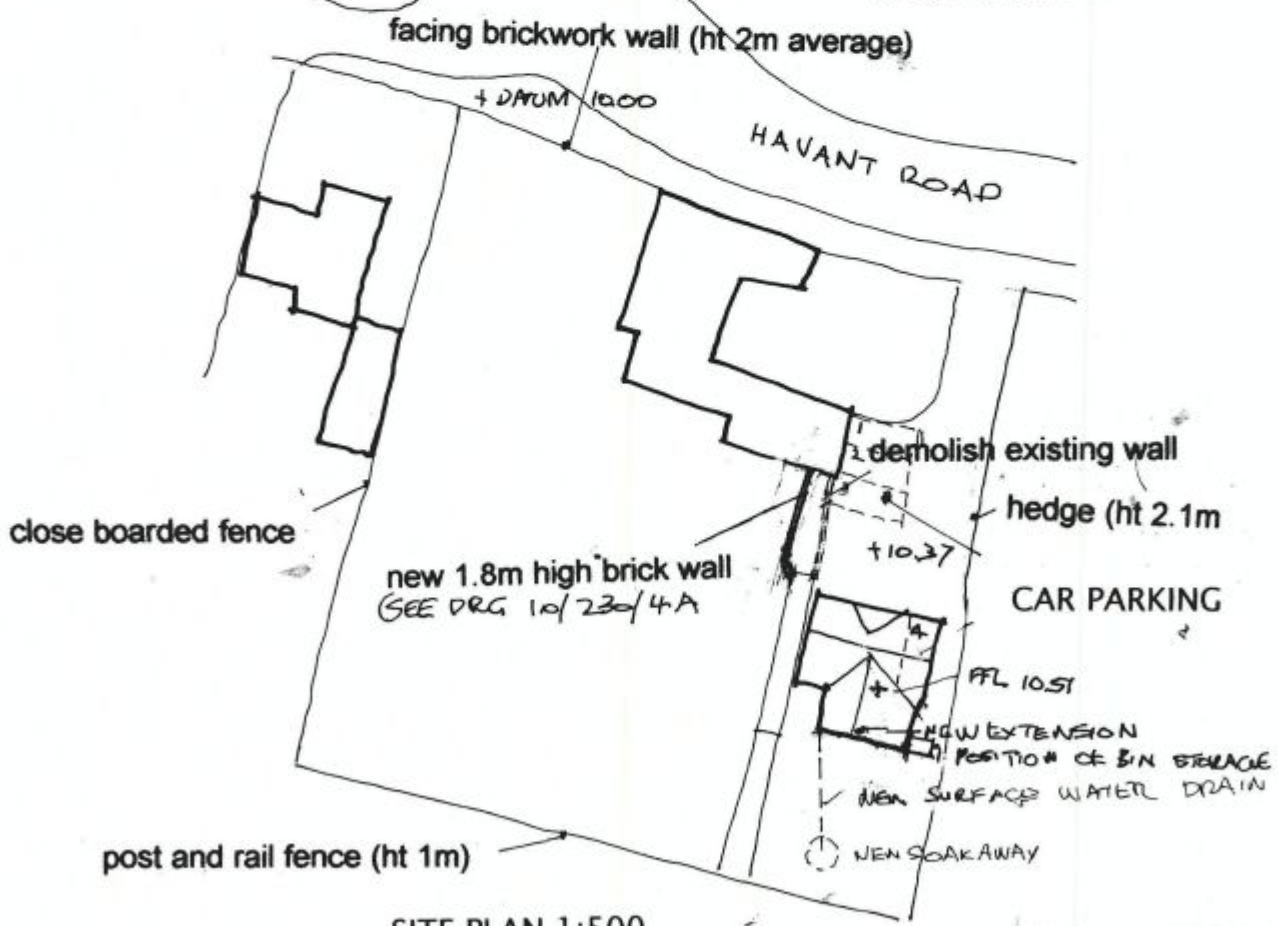

SITE PLAN 1:500

HAVANT BOROUGH COUNCIL
29 SEP 2008
RECEIVED