

planning

notes:


-

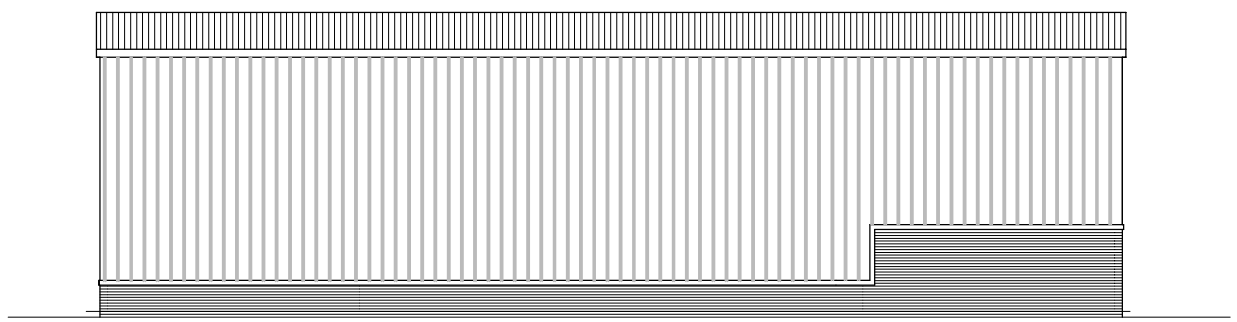


left flank elevation

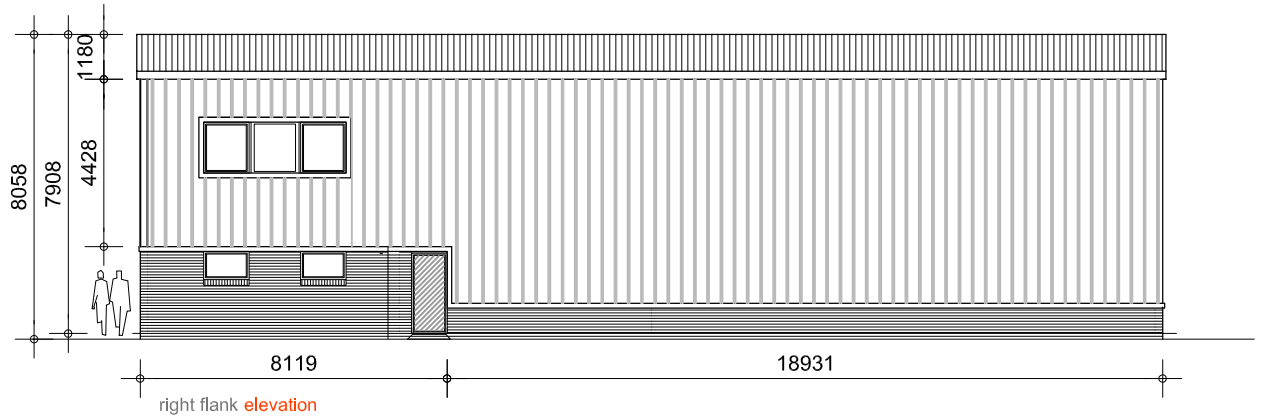


right flank elevation

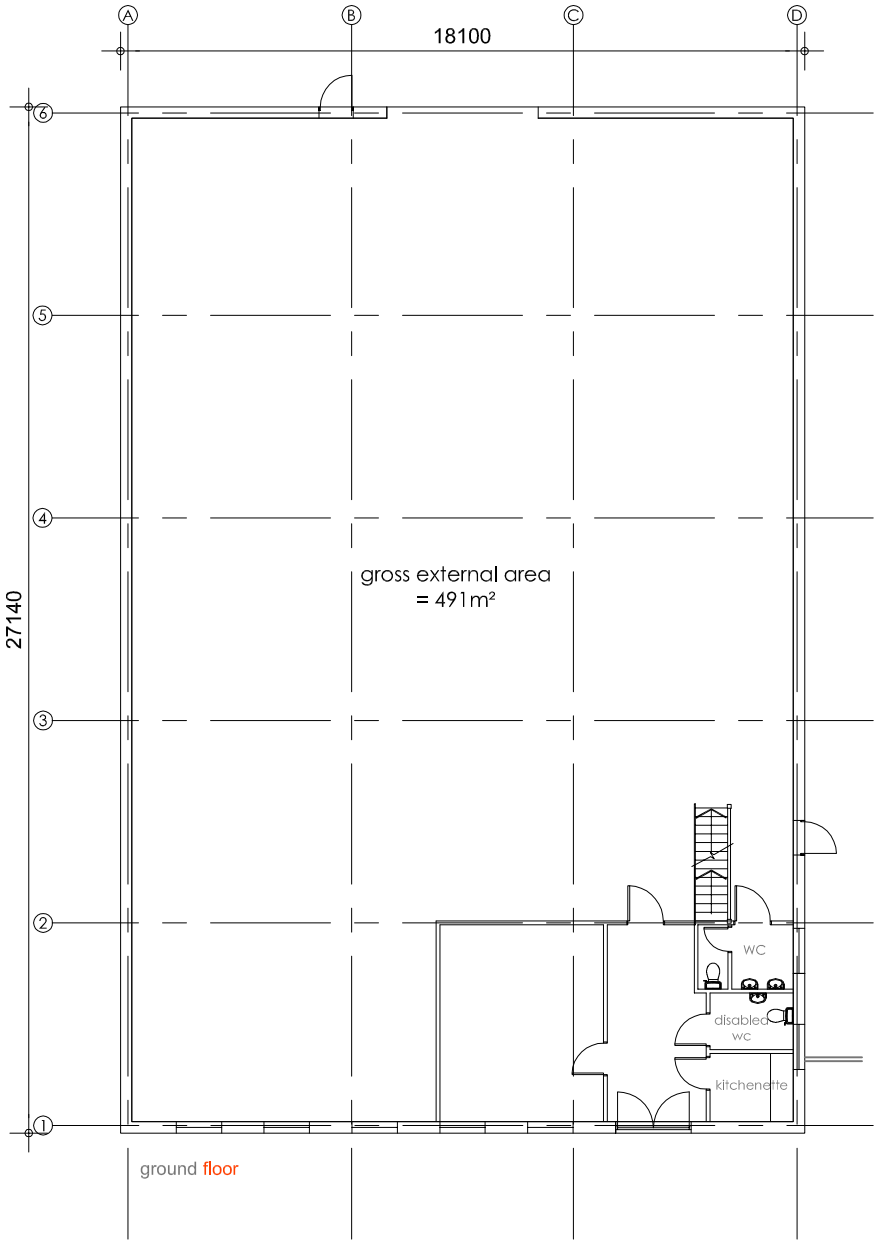

ground floor

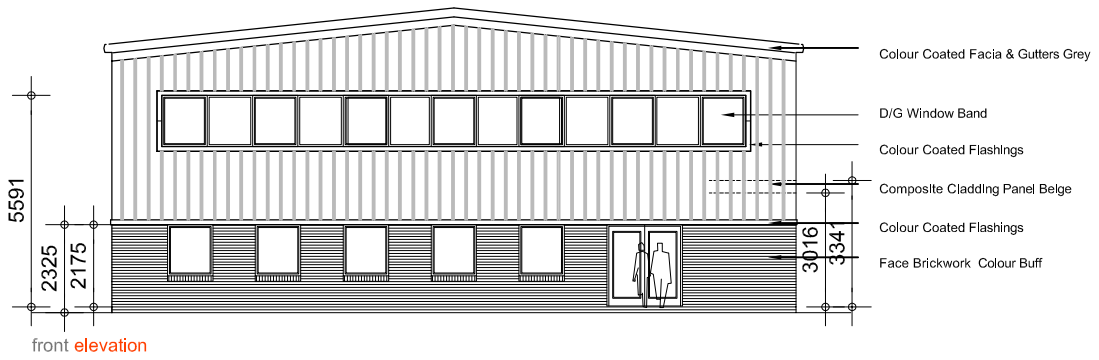

front elevation

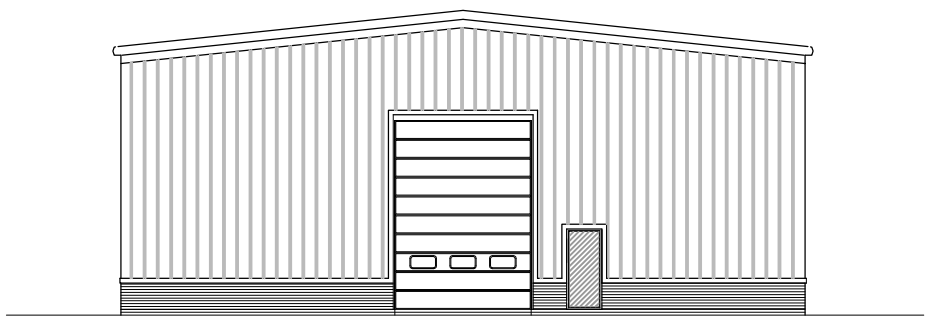

rear elevation

0 2m 4m 6m 8m 10m 12m 14m 16m 18m

1:200

Disclaimer

This drawing is protected under The Copyright, Designs and Patents Act 1988. This drawing is protected by copyright of FLUID DESIGN.
Promap Crown Copyright 2007. All rights reserved. Licence number 100020449

Planning

This drawing is produced for PLANNING PURPOSES ONLY and is not to be used for construction.

fluiddesign is a trading style of Fluid Architecture Limited, which is a subsidiary of Fluid Design Group Limited.
Registered in England No. 5190735. Registered address: Orlingbury House, Lewes Road, Forest Row, East Sussex RH18 5AA

Rev	Date	Amendment	Name	Checked
A	20.07.11	Area note corrected	JC	AL

Orlingbury House, Lewes Road,
Forest Row, East Sussex, RH18 5AA
t: +44(0)1342 822272
f: +44(0)1342 822551
www.fluid-design.co.uk

fluid

Client: HARGREAVES

Project: Proposed Retail Unit
4 Selbourne Road
Havant

Title: Existing Plan & Elevations

Scale: 1:200 Date: May 2011

Ctb file: Fluid-PRES Sheet: A3

Drg No: fd11-811- 100 Rev: A

drg checked