SIDE ELEVATION

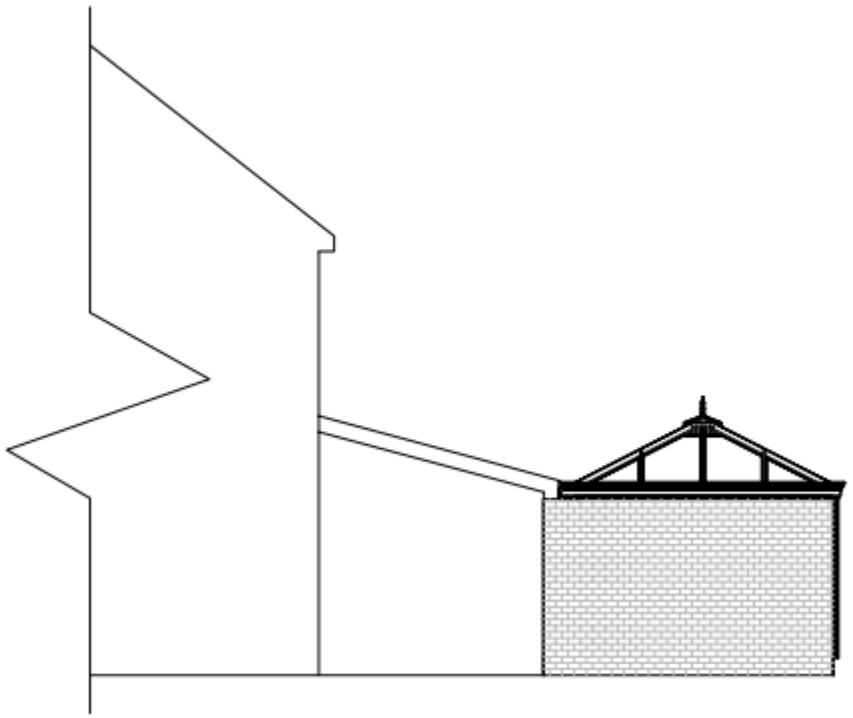

REAR ELEVATION



SIDE ELEVATION

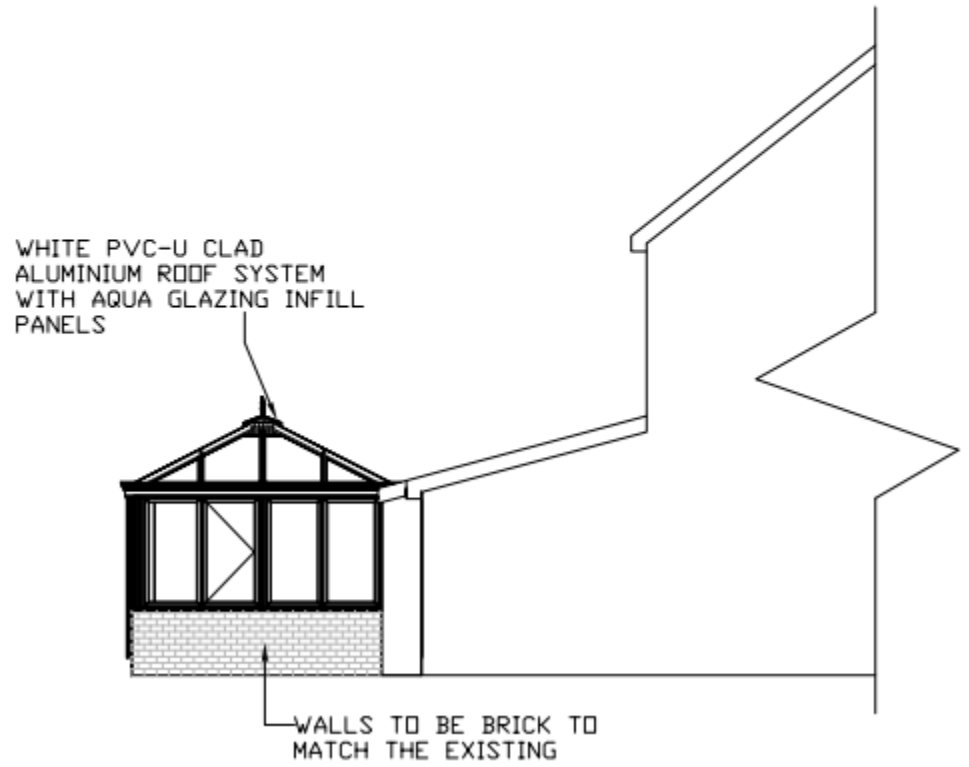

PERMIT

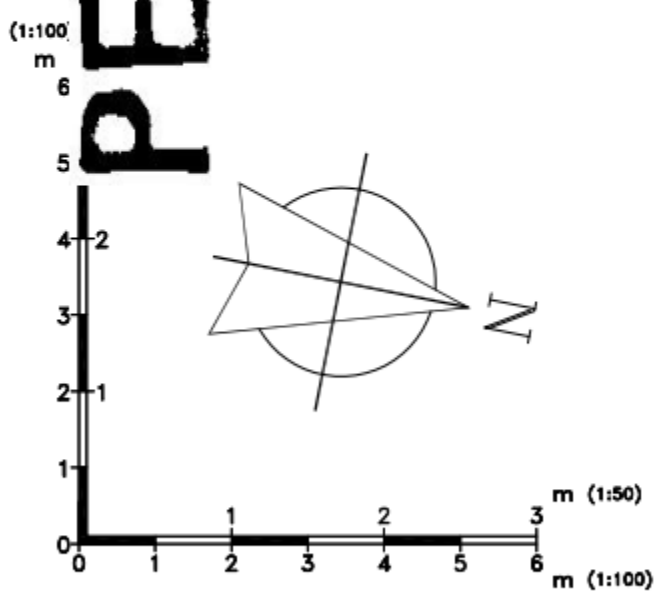

Paper Size A3

PLAN VIEW

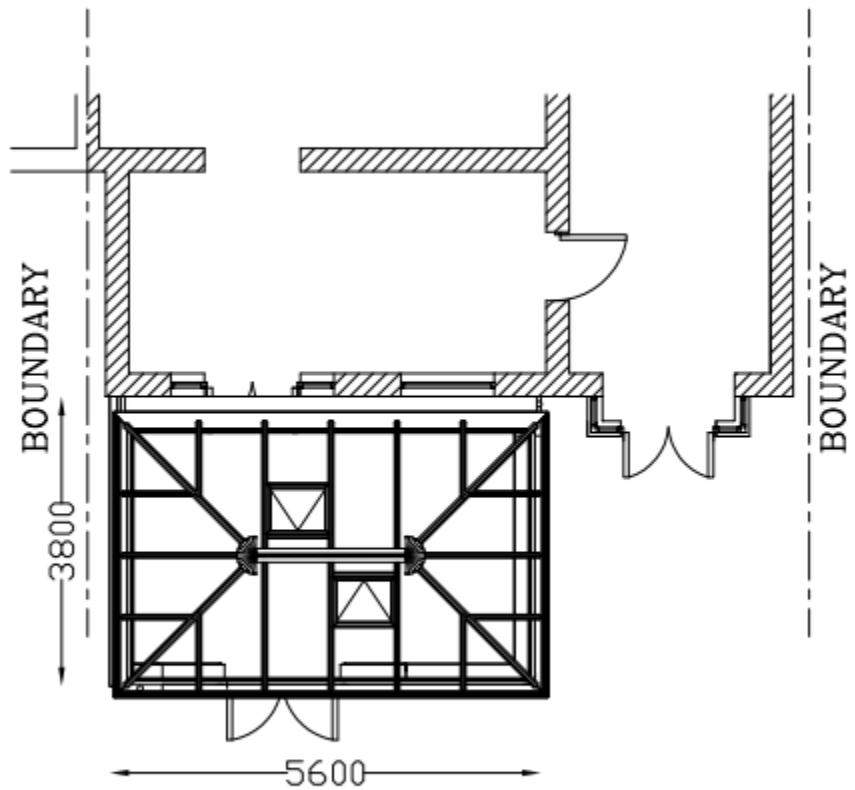

PROPOSED

Drawing No: 4760/02	Pag Ref No: SC1660AO
Title: GARRETT 74 HORNDEAN ROAD EMSWORTH HAMPSHIRE PO10 7PU	Drawn: A.BURGESS Scale: 1:100

EVEREST CONSERVATORIES
UNIT 7
NORTH ORBITAL COMMERCIAL PARK,
NAPSBURY LANE,
ST ALBANS
AL1 1XB

Date: 07/06/2011