
PERMIT

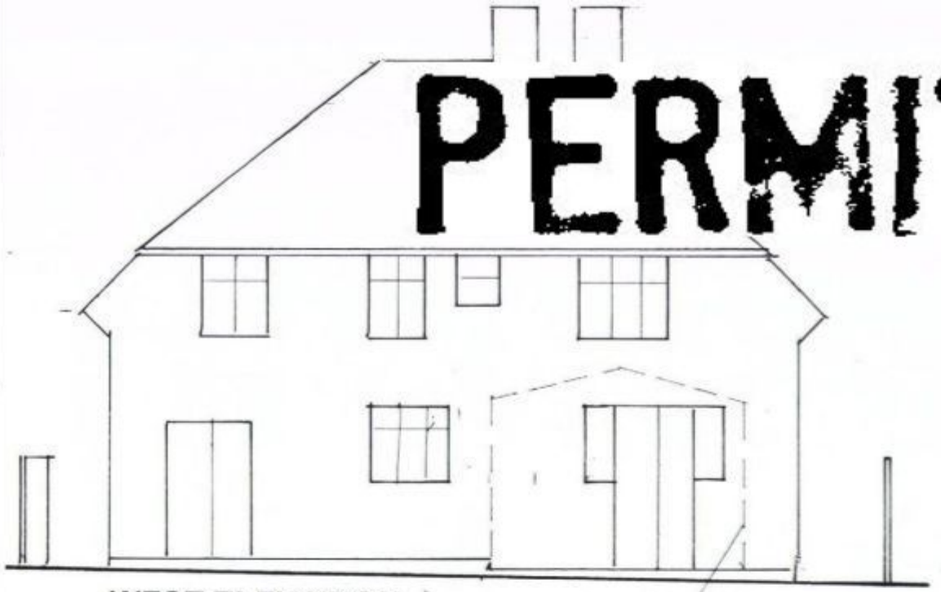


WEST ELEVATION

demolish existing conservatory




EAST ELEVATION (no change with new work

HAVANT BOROUGH COUNCIL
27 MAY 2011
RECEIVED

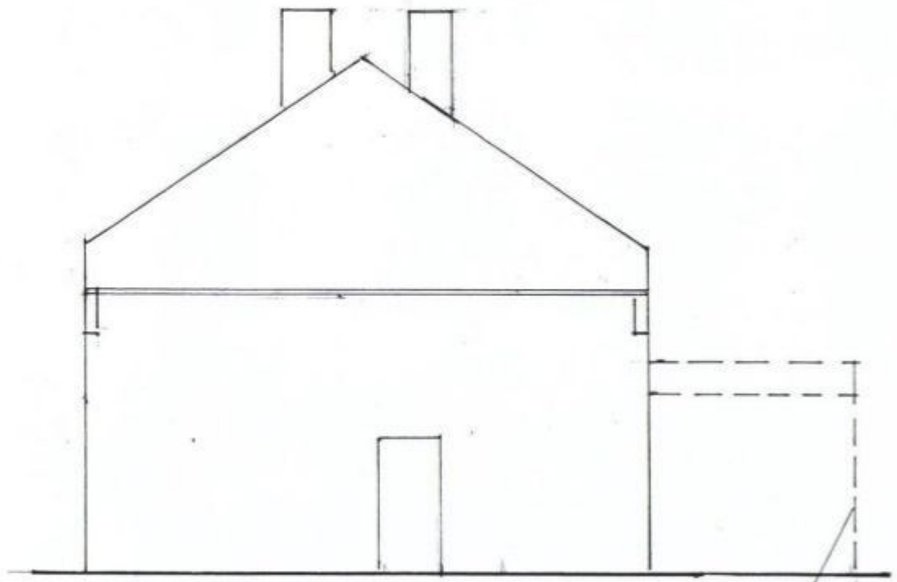

NORTH ELEVATION

demolish existing conservatory

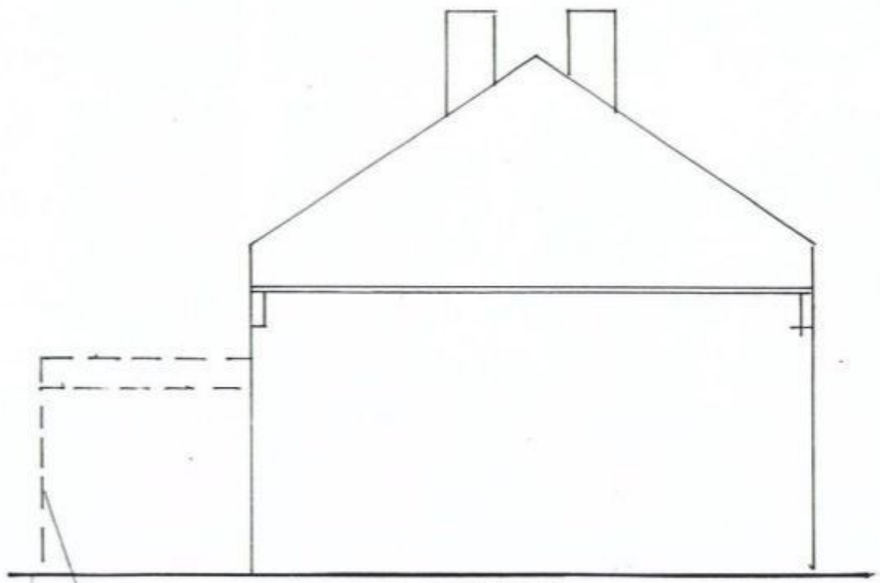

SOUTH ELEVATION

RIBA

Chartered Practice

John Groom Chartered Architect
32A High Street, Emsworth, Hampshire PO10 7AW
T 01243 372560 M 07780 997563
johngroom@freeuk.com
www.johngroomarchitect.co.uk

JOB: Erection of conservatory and internal alterations
LOCATION: 14 Clovelly Road, Emsworth
DRG TITLE: Existing elevations
SCALE: 1:100 DRAWN: JG
DRG NO: 11/251/2 DATE: 28 April 2011