AMENDED PERMIT

Street View North Scale 1:100



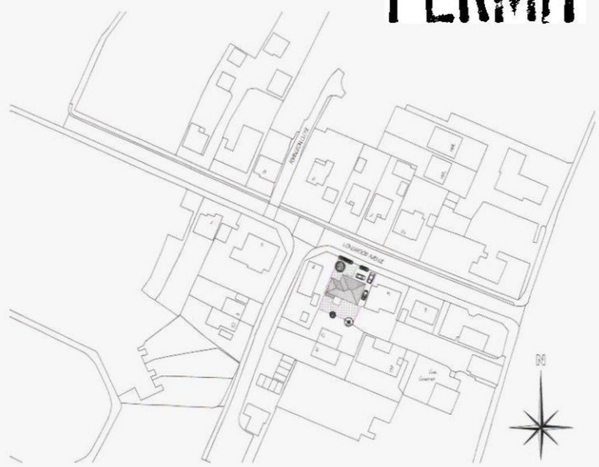

Scale 1:1250

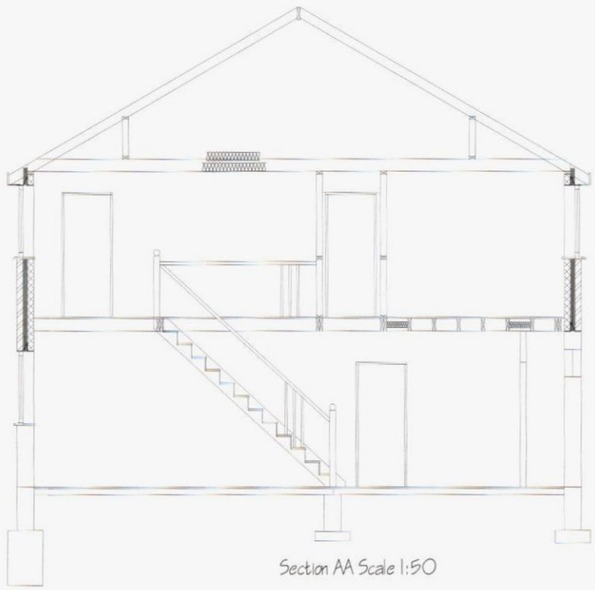

Section AA Scale 1:50

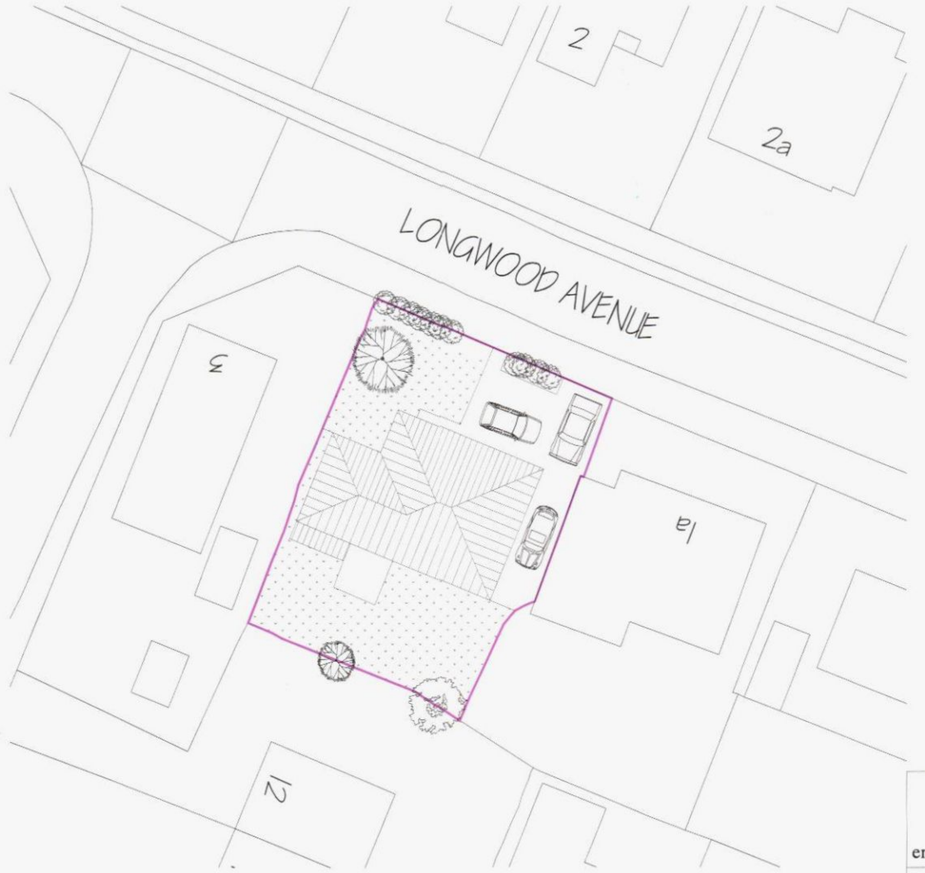

Scale 1:200 license 01115100

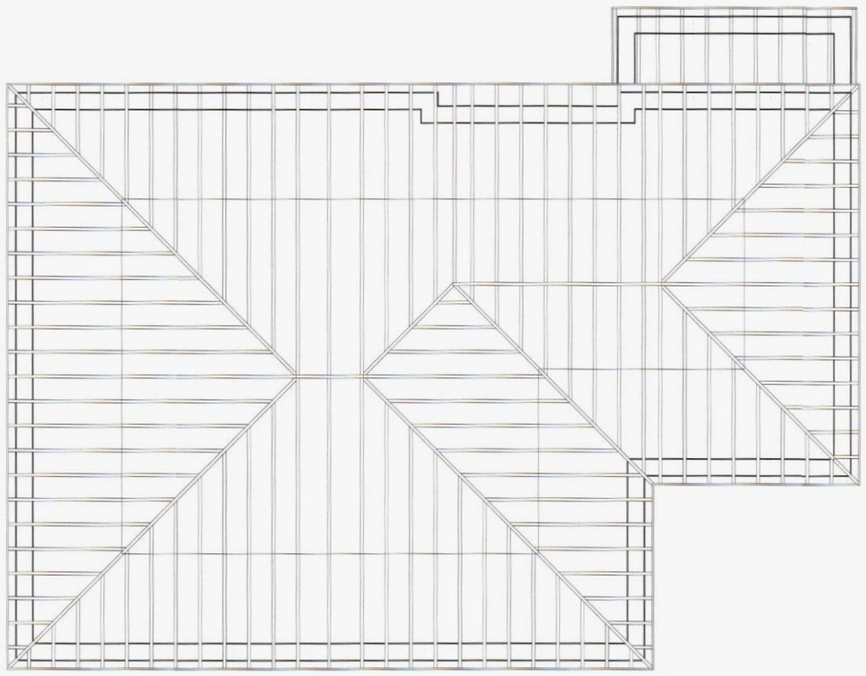

Roof Carcass Layout Scale 1:50

APR 2011
RECEIVE

JPF Building & Surveying
Jason Fricker
01489 589917
email-jpfbuilders@hotmail.co

Mr D Burt & Miss L Stever
No 1 Longwood Avenue
Cowplain, PO8 8HX
December2010

Os maps, Street scene, Secti
Paper sizeA1- Planning

Drawing No DWG 03
Alterations & Additions
Scale 1:50, 1:100, 1:200, 1:1