


Site Section AA 1:200

0 5 10 15 20 30 40 50

SCALE IN METRES

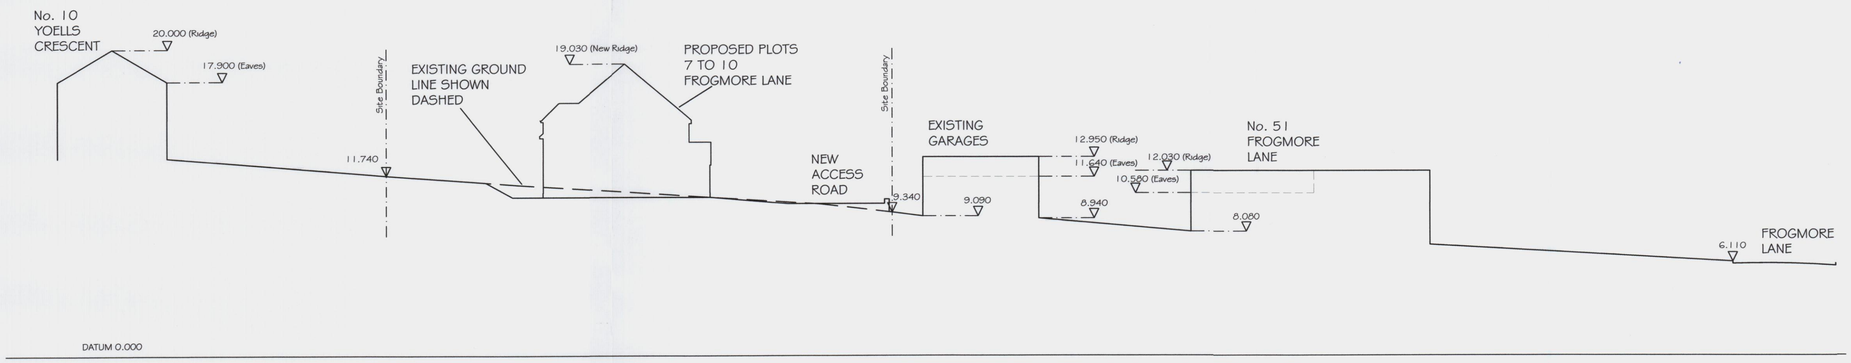

Site Section BB 1:200

0 5 10 15 20 30 40 50

SCALE IN METRES



Site Plan Showing Locations of Sections 1:500

0 5 10 15 20 30 40 50

SCALE IN METRES

NOTES:

Dimensions to be checked on site before commencing work. Any discrepancies shall be reported to the architect immediately.

Do not scale from these drawings except for planning purposes. Use figured dimensions only.

Where applicable this drawing is to be read in conjunction with other consultants' drawings.

This drawing is the copyright of Harrington Design + Bloomfield

HAVANT BOROUGH COUNCIL
03 MAY 2011
RECEIVED

Rev	Date	Amendment	Checked

harrington design + bloomfield
ARCHITECTS

6 The Old Flour Mill, Queen Street, Emsworth, Hants, PO10 7BT
Tel: 44 (0) 1243 373855
Fax: 44 (0) 1243 373245
e-mail: info@harringtonbloomfield.co.uk

For
HOOD HOUSE LTD

Project
FROGMORE LANE

Title
SITE SECTIONS

Date	Drawn	Scale	Checked
APR 2011	AJ	AS SHOWN	JB

Job Number	Prefix	Drawing Number	Revision
07114	P	126	