


LOCATION PLAN 1:10000



ENLARGED LOCATION PLAN 1:1250

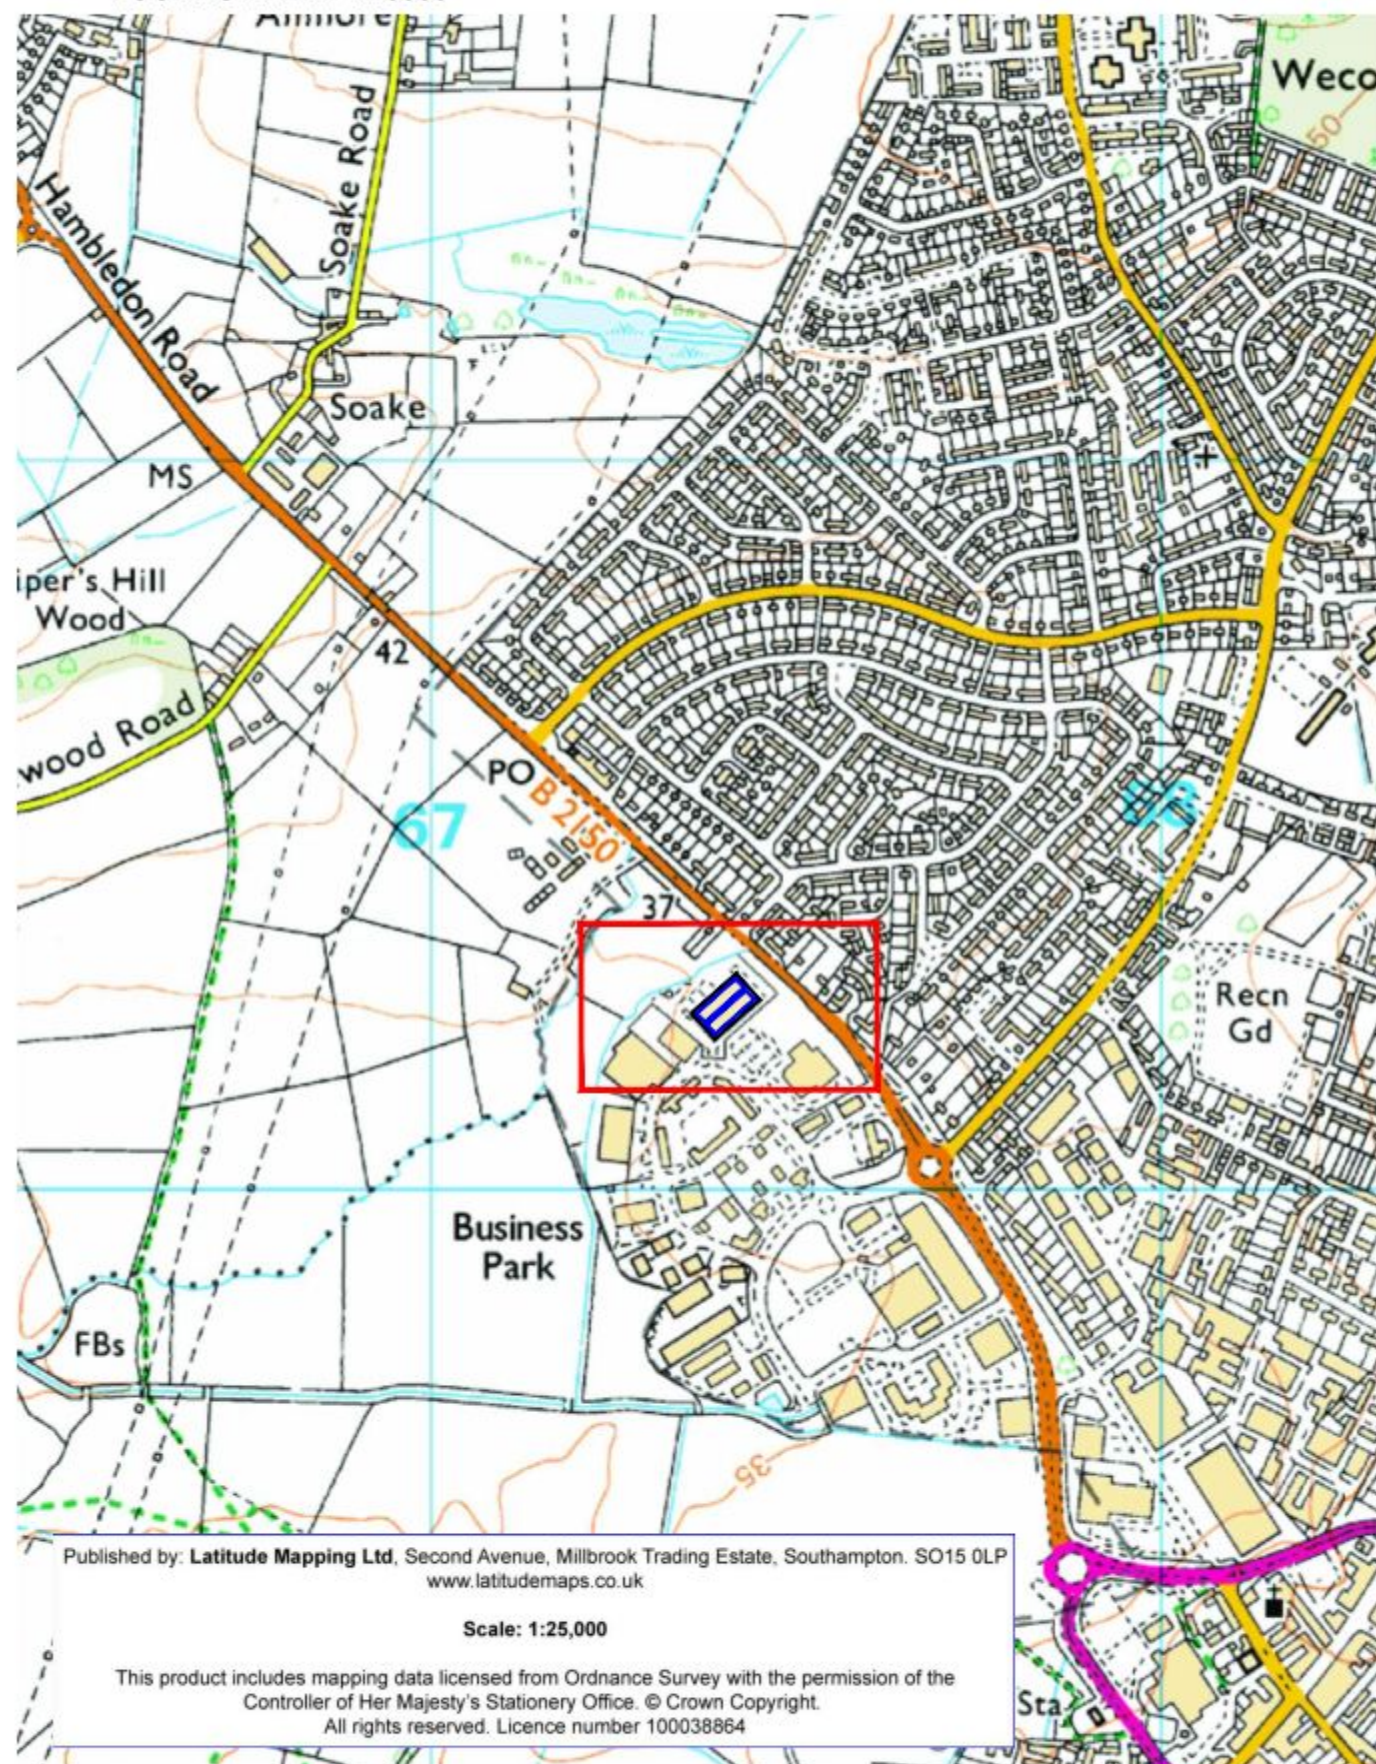

LEGEND

- LAND IN SAME OWNERSHIP
- PROPOSED LOCATION OF PV



REV	DESCRIPTION	DATE
01	Map at 1:1250 provided	2/3/11
02	Additional amendments	4/3/11

Low Carbon solar

9-13 West Market Place
Cirencester GL7 2NH
Phone: +44 (0) 1285 380 050
www.lowcarbonsolarpartners.com

PLANNING APPLICATION

PROJECT / ADDRESS:

HAMPSHIRE COSMETICS
BRAMBLES HOUSE
WATERBERRY DRIVE
WATERLOOVILLE
PO7 7UW

DRAWING TITLE:

LOCATION PLAN

SCALE:
1:10000 @ A3

DATE:
18/ 02 / 2011

DRAWING No.
1429 - P - 05

REV
02

SCALE 1:10000 @ A3

