
PERMIT



Proposed Front Elevation (E)

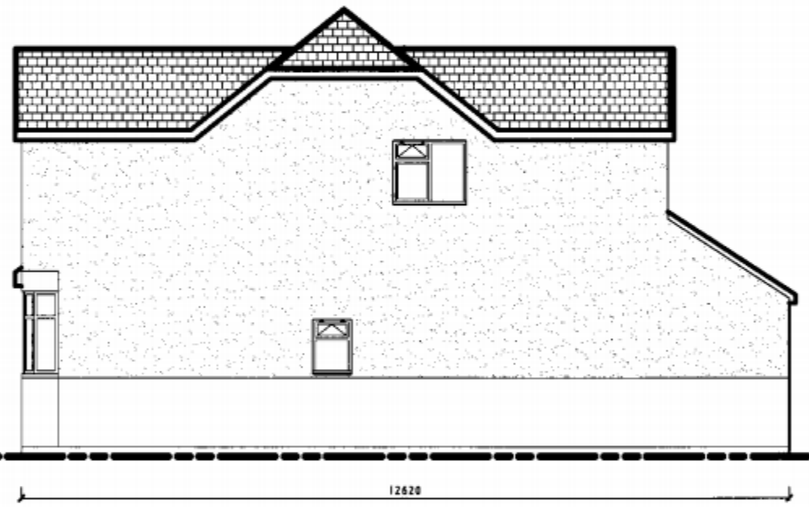

Proposed Side Elevation (S)



Proposed Side Elevation (N)



Proposed Rear Elevation (W)

Materials:
Face Brickwork and render
Concrete Tiles
Uvpc windows and doors
colour texture and finish
match as closely as possible
with the existing.

28 MAY 2010

ALL WORK TO BE CARRIED OUT IN A WORKMANLIKE MANNER AND IN ACCORDANCE WITH ALL CURRENT BRITISH STANDARDS AND CODES OF PRACTICE TO COMPLY WITH THE BUILDING REGULATIONS 2000 AS AMENDED.

The party structure work which may be governed by the party wall act 1996, for any fully storey, is advised to serve the requisite notice on the adjoining neighbour and comply the terms of a party wall interest.

DO NOT SCALE FROM DRAWINGS except for planning purposes IF IN DOUBT ASK!

ALL DIMENSIONS TO BE CHECKED ON SITE BY CONTRACTOR PRIOR TO COMMENCEMENT OF WORK AND DISCREPANCIES REPORTED FOR ASSESSMENT

ALL ELEMENTS TO BE ADEQUATELY PROPPED WHEN FORMING NEW OPENINGS AND MAKING STRUCTURAL ALTERATIONS

THIS DRAWING IS THE COPYRIGHT OF JBC LTD - ANY CHANGES SHOULD BE REPORTED FOR ASSESSMENT. THESE DRAWINGS ARE FOR THE PURPOSES OF OBTAINING PLANNING AND BUILDING REGULATION APPROVAL ONLY AND ARE NOT INTENDED TO BE A FULL WORKING SPECIFICATION. THE PLANS AND NOTES SHOULD NOT BE TAKEN AS FINAL UNTIL FULL APPROVAL HAS BEEN RECEIVED FROM PLANNING AND BUILDING CONTROL AS THEY MAY BE SUBJECT TO CHANGE ANY WORK COMMENCED PRIOR TO APPROVAL IS AT THE CLIENTS RISK.

The contractor is to visit all sites and locate all services and any other apparatus which could be affected by the proposed.

The client is to be informed prior to commencement of work in respect of party wall matters, rights of light and boundary agreements are agreed with the client's consent.

JBC LTD, THE COTTAGE, PENNS PLACE, PETERSFIELD, HAMPSHIRE, GU31 4EP. TEL: 01730710546 MOB: 07966467087. EMAIL: Info@jbcltd.Org.Uk

JBC
Building Control Consultants

Supporting Local Authority Building Control

Client: Mr & Mrs V. Penrose
Address: 87 Lovedean Lane Horndean Hants
Rear & First Floor Extensions
Proposed Elevations
Drawing No: P BRS 32 2 Rev: B
Scale: 1:100 @A3 Date: 5:10