


PERMIT

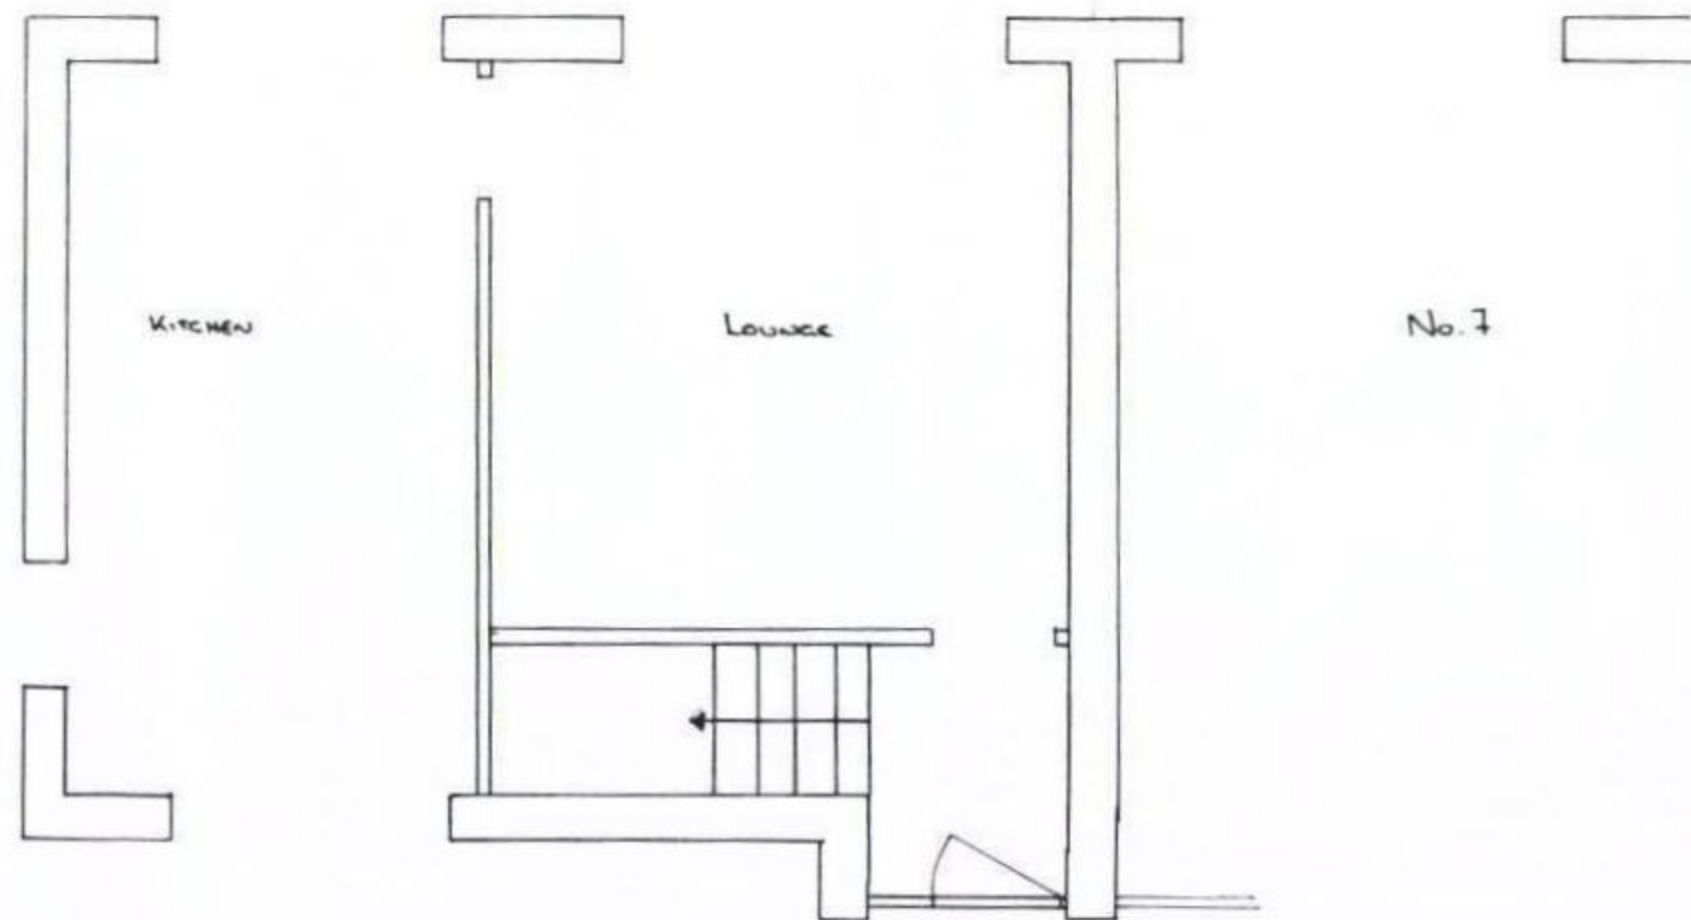

WATERLOO COUNCIL
22 AUG 2011
RECEIVED

5 VIAN ROAD, WATERLOOVILLE, HANTS
EXISTING GROUND FLOOR LAYOUT

Drawing No. E01
Scale 1:50