PERMIT



North Elevation Scale 1:50



East Elevation Scale 1:50

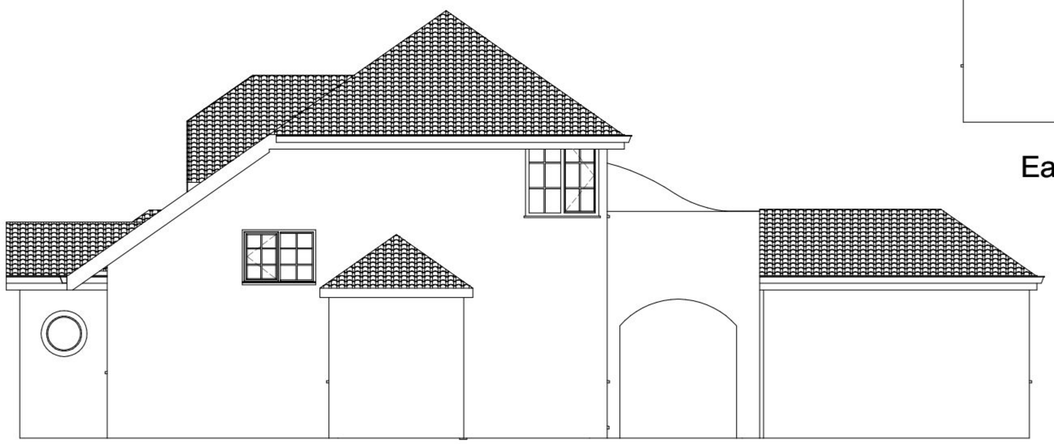

West Elevation Scale 1:50



South Elevation Scale 1:50

IJ Murray Associates

www.ijma.co.uk

IJ Murray Associates
173 Havant Road
Hayling Island
Hampshire
PO11 0LF
Phone 02392469004
Mob 07779 246915
e-mail ian@ijma.co.uk

These drawings are for planning and building regulation purposes only and are not for construction. All dimensions should be checked on site before work commences

No.	Description	Date

Mr Hollis & Mrs Clee
9 Wyborn Cl HI

Existing Elevations

Project number	Project Number
Date	Issue Date
Drawn by	Author
Checked by	Checker
A105	
Scale	1 : 50

11/04/2011 16:14:13