PERMIT

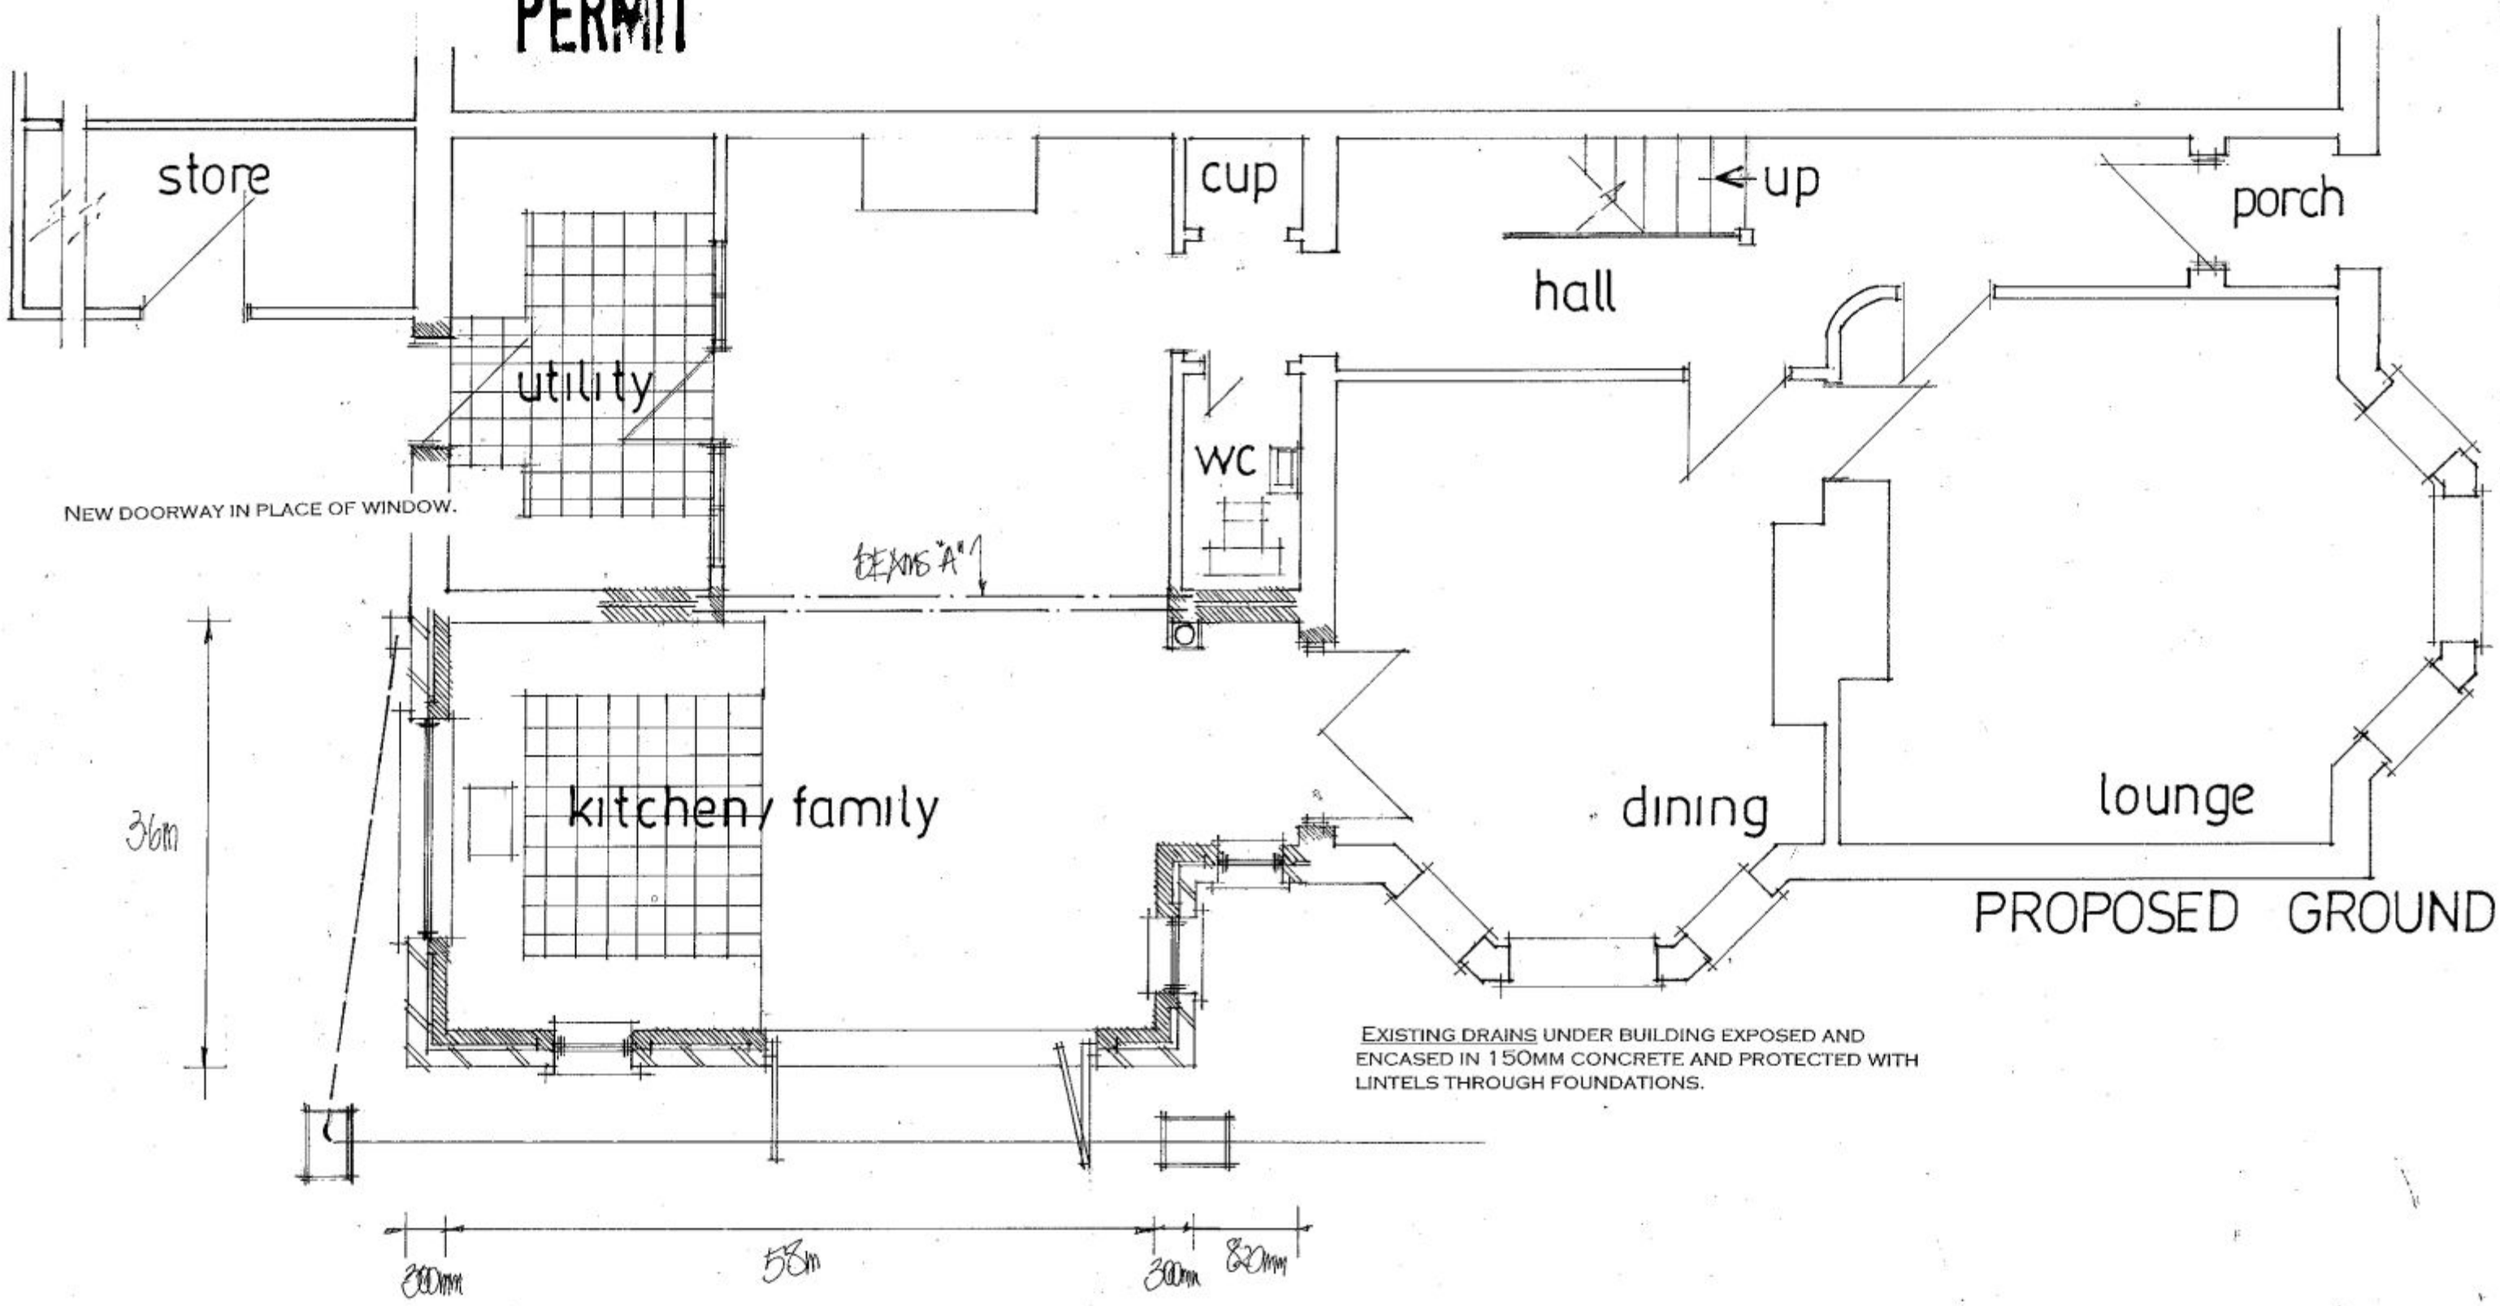

EXISTING DRAINS UNDER BUILDING EXPOSED AND ENCASED IN 150MM CONCRETE AND PROTECTED WITH LINTELS THROUGH FOUNDATIONS.

PROPOSED TWO STOREY SIDE ADDITION
11A, ST. MARYS ROAD, HAYLING ISLAND, HANTS.
FOR MR & MRS STEVENS.

date jan 2011
scale 1·50

PETER J. WALKER MRICS
CHARTERED SURVEYOR
182 SEAFRONT, HAYLING ISLAND, HANTS
PO11 9 AN

TEL: 02392 467571