PERMIT

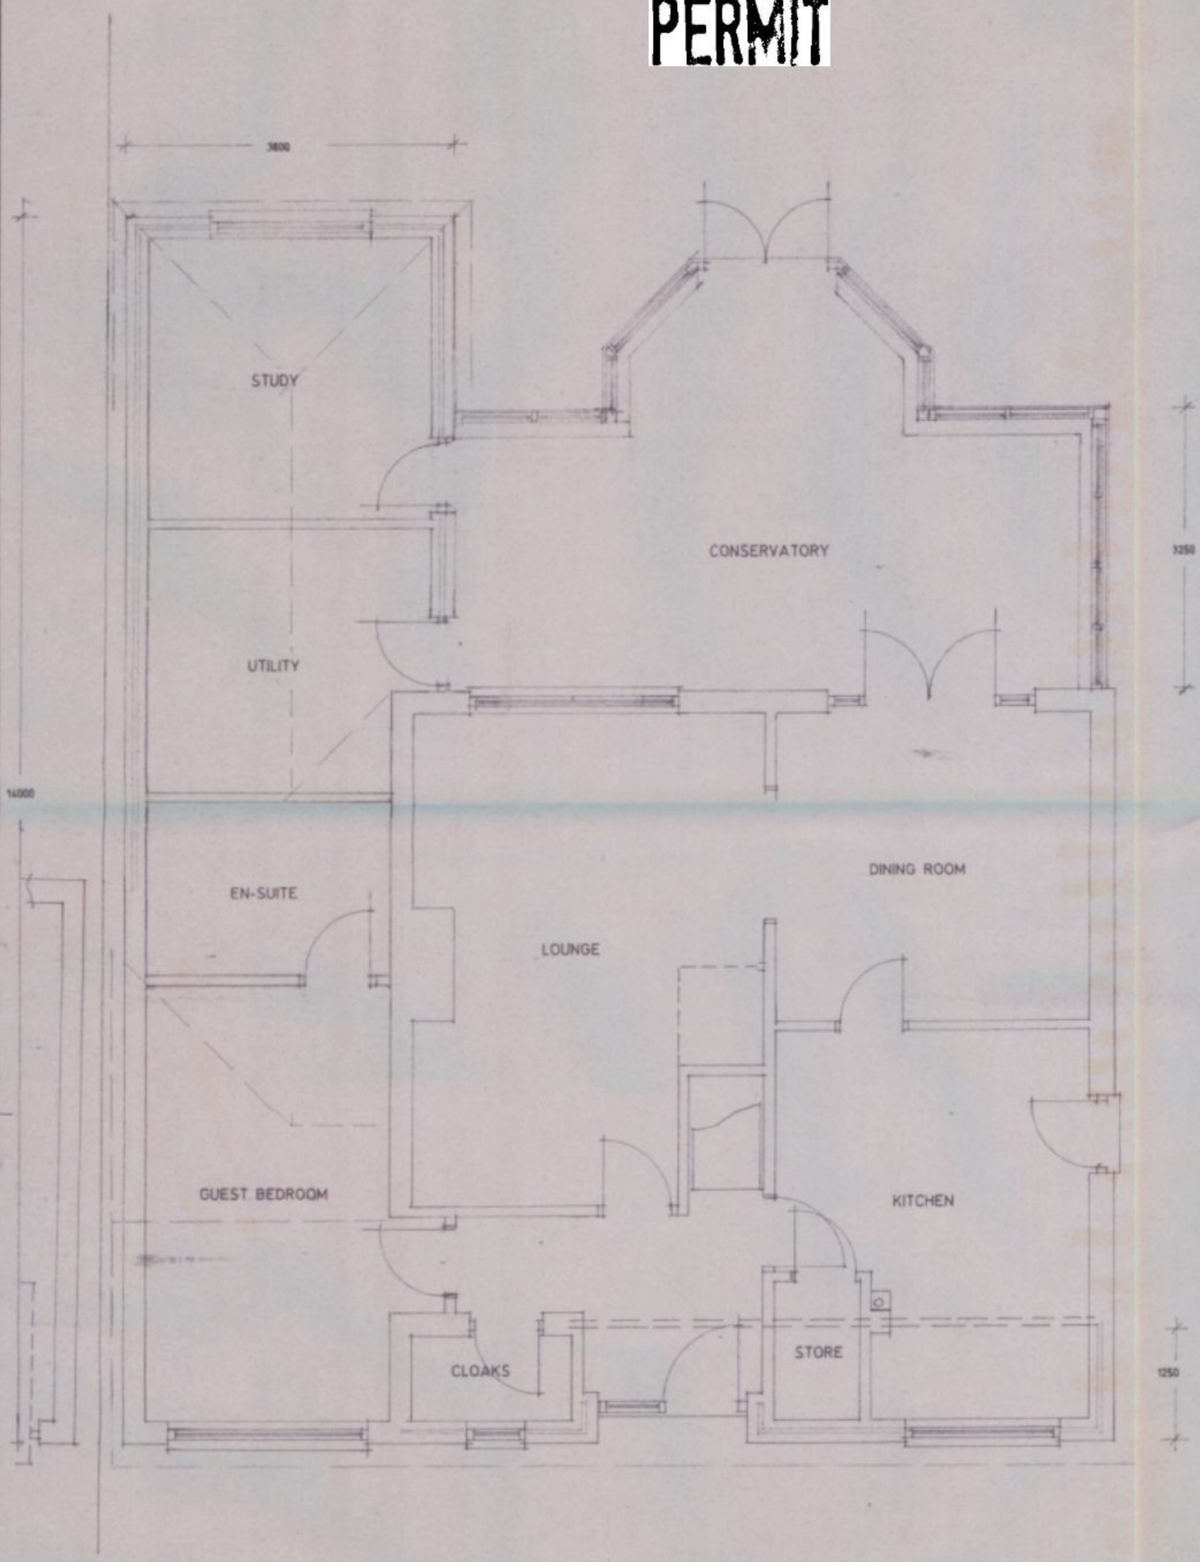

Proposed Ground Floor Layout Plan.

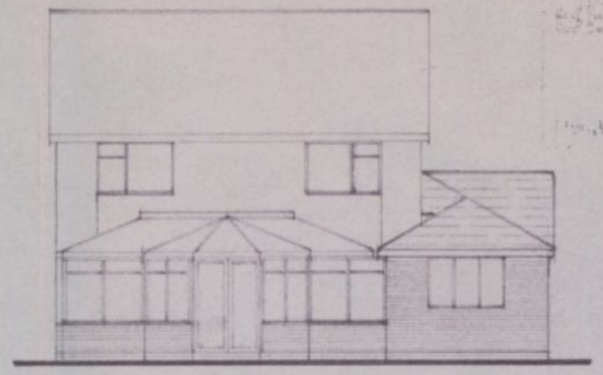

South West Elevation.

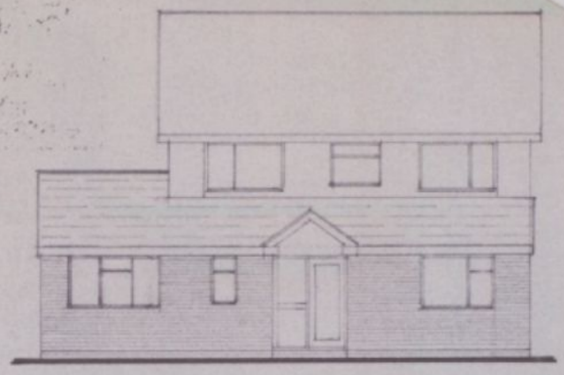

North East Elevation.

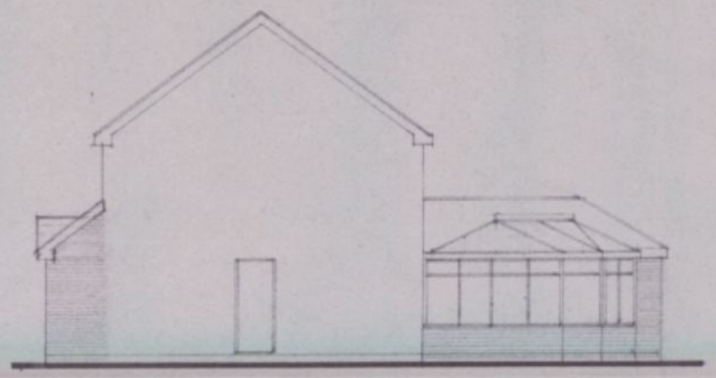

North West Elevation.

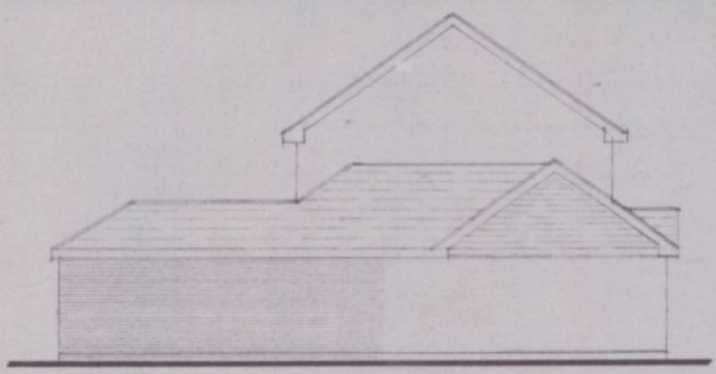

South East Elevation.

HAVANT BOROUGH COUNCIL
17 DEC 2010
RECEIVED

Proposed single storey front, side and rear extension at 61 Southbrook Road, Langstone, Havant, Hants. PO9 1RL

H. Thomson Esq..

Scale 1:50 1:100	Date December 2010
A2 Drawing Number	2
Revision	