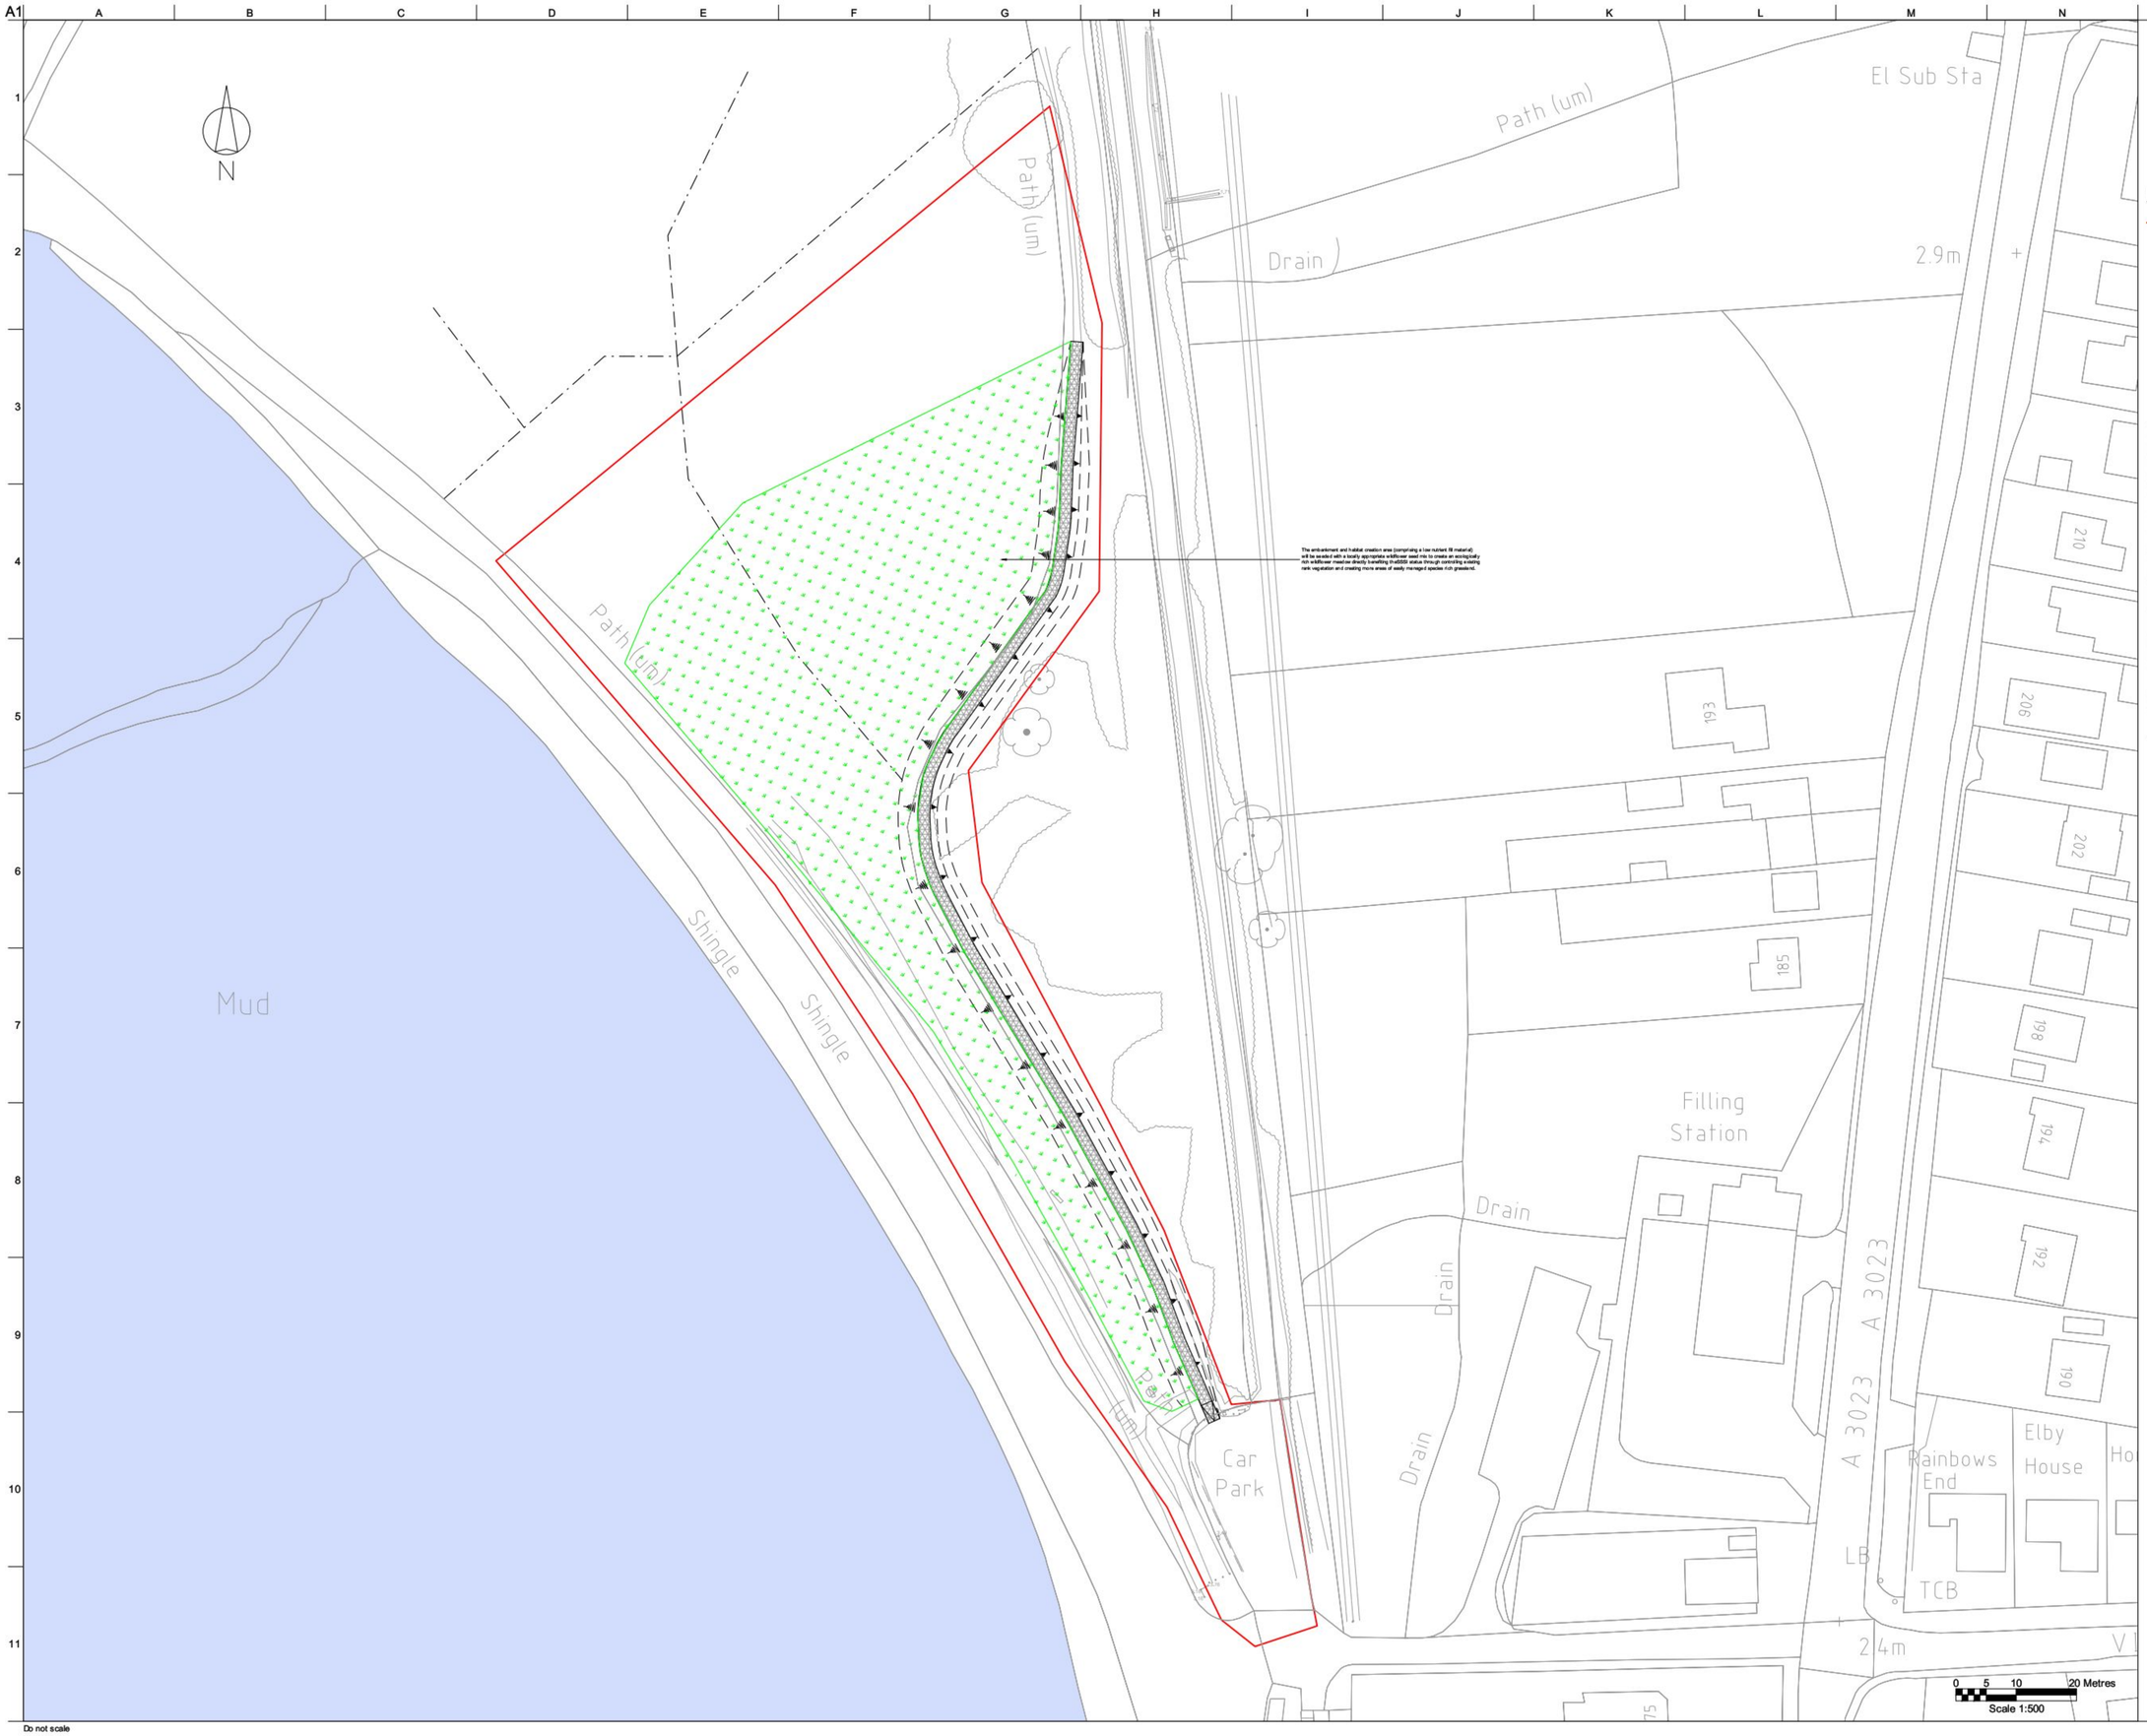

Legend

Planning Application Boundary



Location Plan

Issue	Date	By	Chkd	Appd
02	01/02/12	BA	SS	DS
Note added.				
01	27/01/12	BA	SS	DS
Planning Application				

ARUP

Brunswick House
Brunswick Place, Southampton, SO15 2AP.
Tel +44 (0)2380 715000 Fax: +44 (0)2380 715001
www.arup.com

Client

Environment Agency

Job Title

Hayling Island North Improvements

Drawing Title

Stoke Common South
Proposed Development

Scale at A1 1:500 @ A1 1:1000@A3

Discipline Civil

Drawing Status

Planning Application

Job No	Drawing No	Issue
216885	3026	02

Do not scale

© Arup

J:\216000\216885-00\11_ILG_Drawings\02_Drawings\216885-3026.dwg 1 Feb 2012 09:14:50 id: 4A0F3BE9-EF46-4C75-BA26-8F1AF7F2A4AA brian.anderson