PERMIT

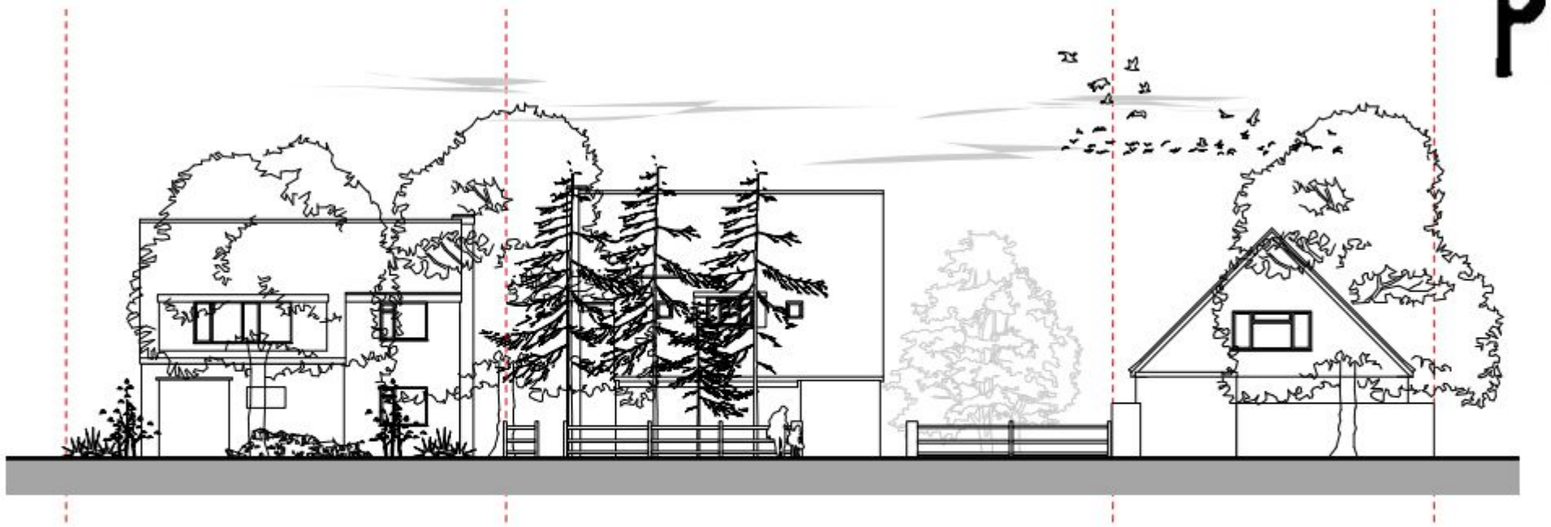

EXISTING STREET SCENE ELEVATION 1:200 (PATH LEVEL)

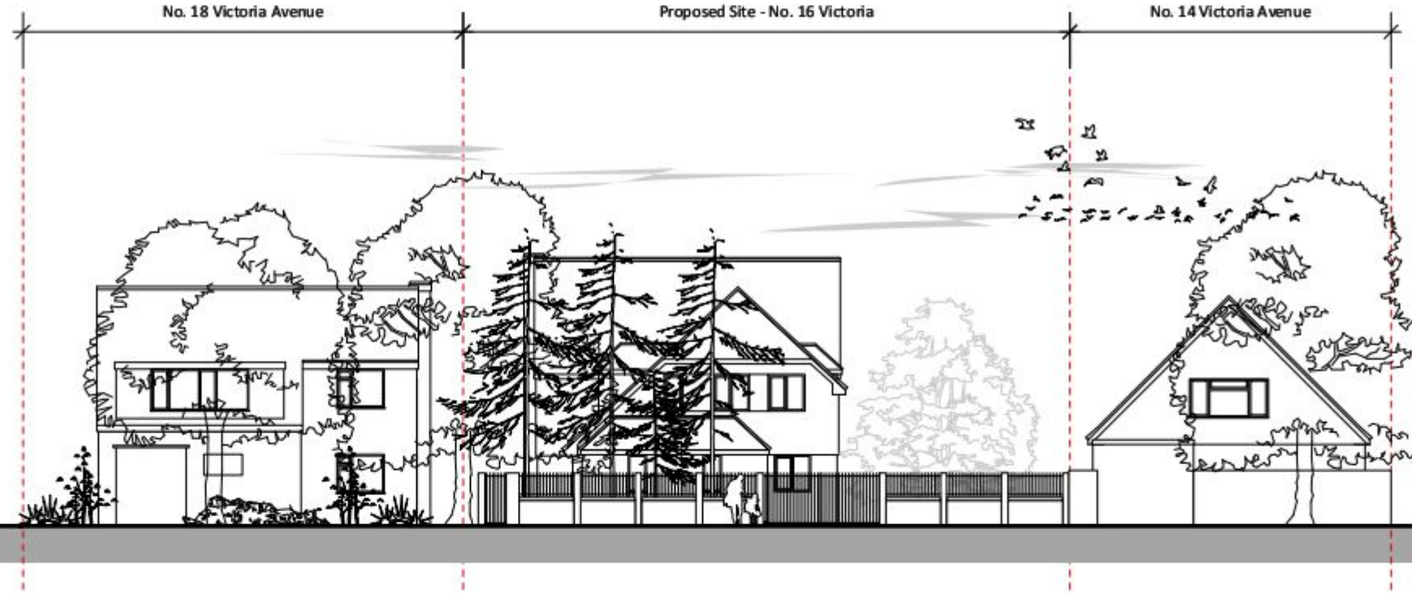

PROPOSED STREET SCENE ELEVATION 1:200 (PATH LEVEL)

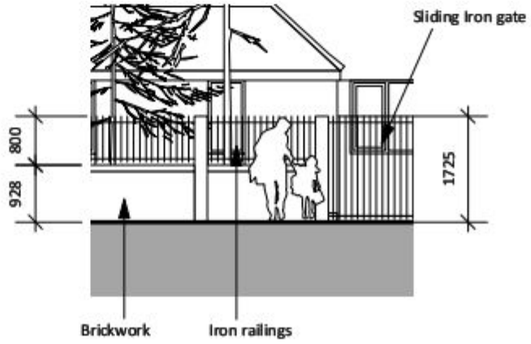

TYPICAL DETAIL OF WALLS & IRON RAILINGS 1:100

general note
DO NOT SCALE FROM THIS DRAWING.
Scaling only for Local Authority purposes.
Dimensions to be checked on site.
All dimensions are in millimetres unless stated. This drawing and information displayed is the confidential property of RMW Associates and shall not be copied or used for any purpose without the written consent of the company.
© RMW Associates.

revision
C : SEPT 2010 : Planning Amendments
D : DEC 2010 : REVISED PLANNING SUBMISSION

RMW Associates
Studio 2 Mary Rose Court Portsmouth Hants PO5 2JD
T: +44(0)23 9298 7589 F: +44(0)70 9286 4487
E: mail@rmw-associates.co.uk Skype: rmwassociates

client
Mr & Mrs Beaden
16 Victoria Avenue
Hayling Island
Hampshire

project
16 Victoria Avenue
Hayling Island
Hampshire

drawing title
PROPOSED FRONT EXTENSION & GARAGE TO SIDE
Existing & Proposed Street Scene

scale@ A1	scale@ A3	drawn by
1:100	1:200	GMP
date	status	checked by
JUN 2010	PRELIMINARY	GMP
drawing no		revision no
133/12		D