


PERMIT



External Elevation - Existing Elevation Looking North
Scale 1:20



External Elevation - Existing Elevation Looking West
Scale 1:20

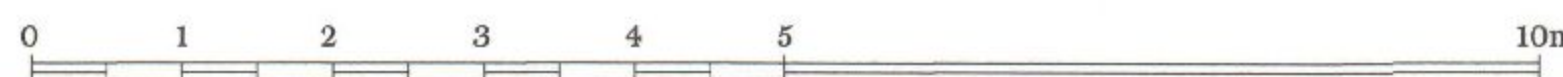

HAVANT BOROUGH
COUNCIL
26 APR 2011
RECEIVED

Rev. No.	Amendment	Date
Project: <i>Penshurst, 10 Leigh Road, Havant</i>		
Name: <i>Proposed Orangery</i>		
Title: <i>Existing Elevations</i>		
Drwg No:	A-300	Rev. No: -
Scale:	1:50@A1	Drawn by: SL
Date:	11.1	Checked by: SL
All designs © Ben Pentreath Ltd 2009 Not to be reproduced without permission		