


Proposed North Elevation 1:50




Proposed East Elevation 1:50




Proposed South Elevation 1:50

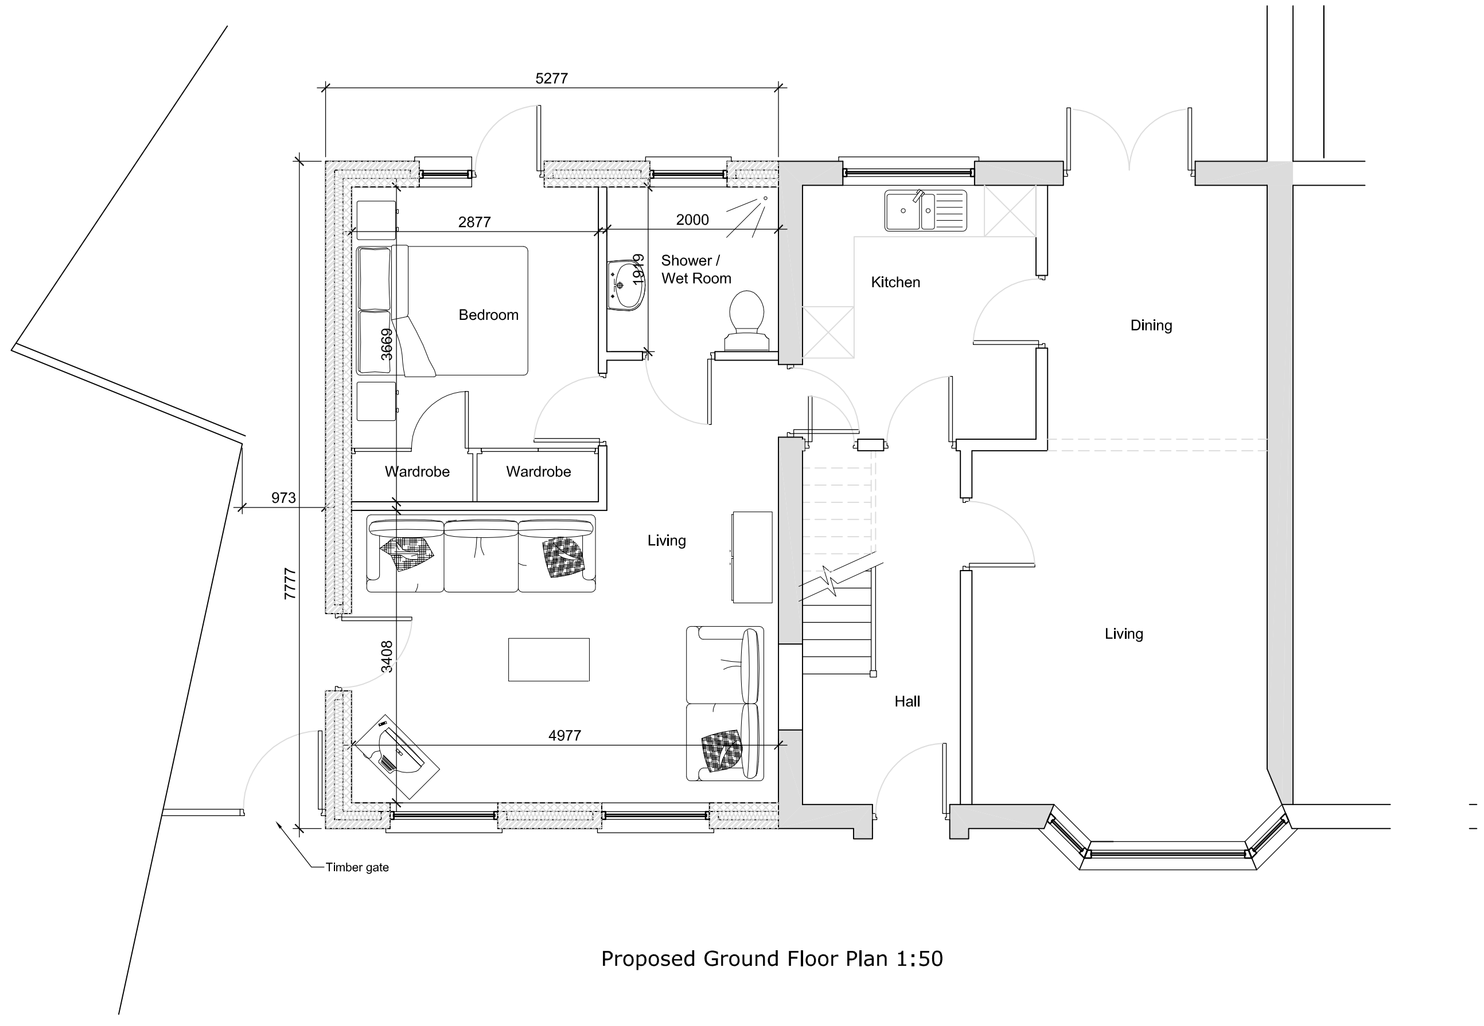

Proposed Ground Floor Plan 1:50

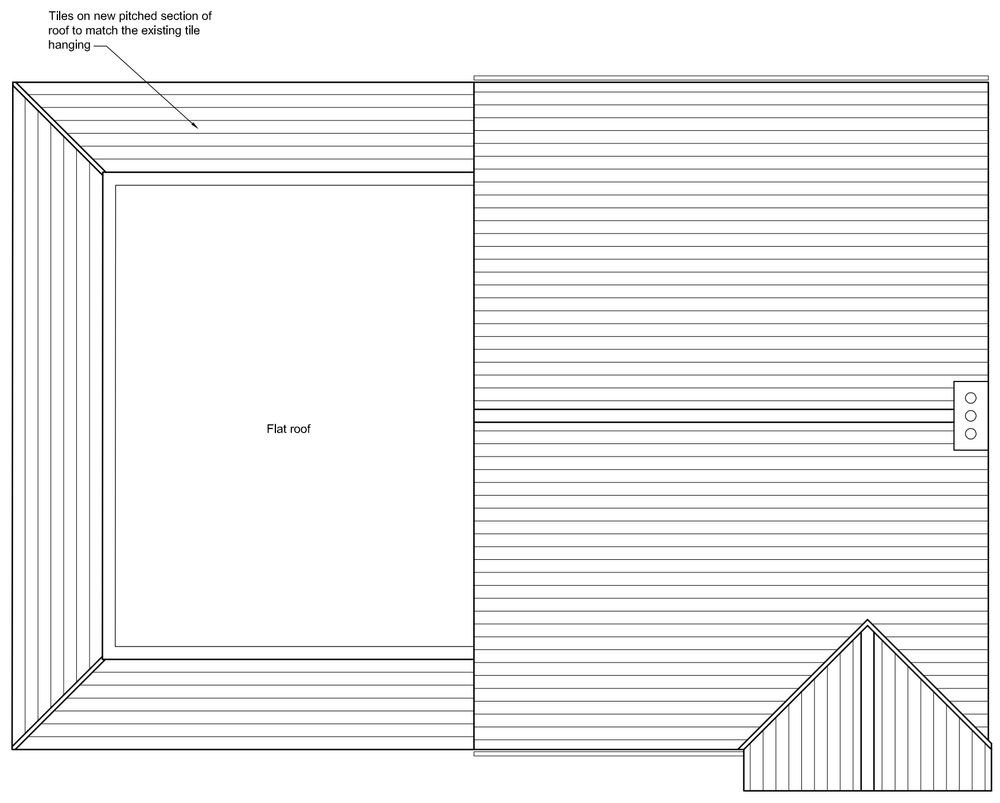

Proposed Roof Plan 1:50

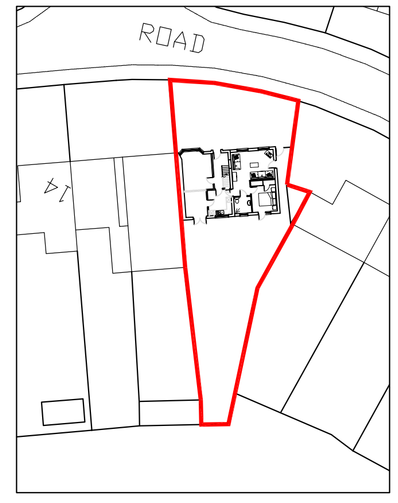

Proposed Block Plan 1:500





Location Plan 1:1250

Ordnance Survey (c) Crown Copyright 2011. All rights reserved. Licence number 100020449

Rev	Description	Date	PM
–			
–			

REVISIONS

PLANNING

CLIENT
Mr & Mrs Jenkins
20 Kings Road
Hayling Island
Hampshire
PO11 0PD

PROJECT
Single Storey Extension to 20 Kings Road Hayling Island

TITLE
Proposed Elevations, Ground Floor Plan, Roof Plan, Location Plan and Block Plan

IDraw Ltd. 51 Catherington Lane, Horndean, Hampshire. PO8 9HT
Tel: 02392 346 530 Mob: 07810 518 633
Email : idraw@ukonline.co.uk Web: www.idrawemsworth.co.uk

IDraw Limited
©Copyright Reserved 2011.

Scale : VARIES@A1
Drawn by : MD
Date : © JUNE2011
Drawing No: 11.034.101

A	B	C	D	E	F	G	H
J	K	L	M	N	P	Q	R
S	T	U	V	W	X	Y	Z