


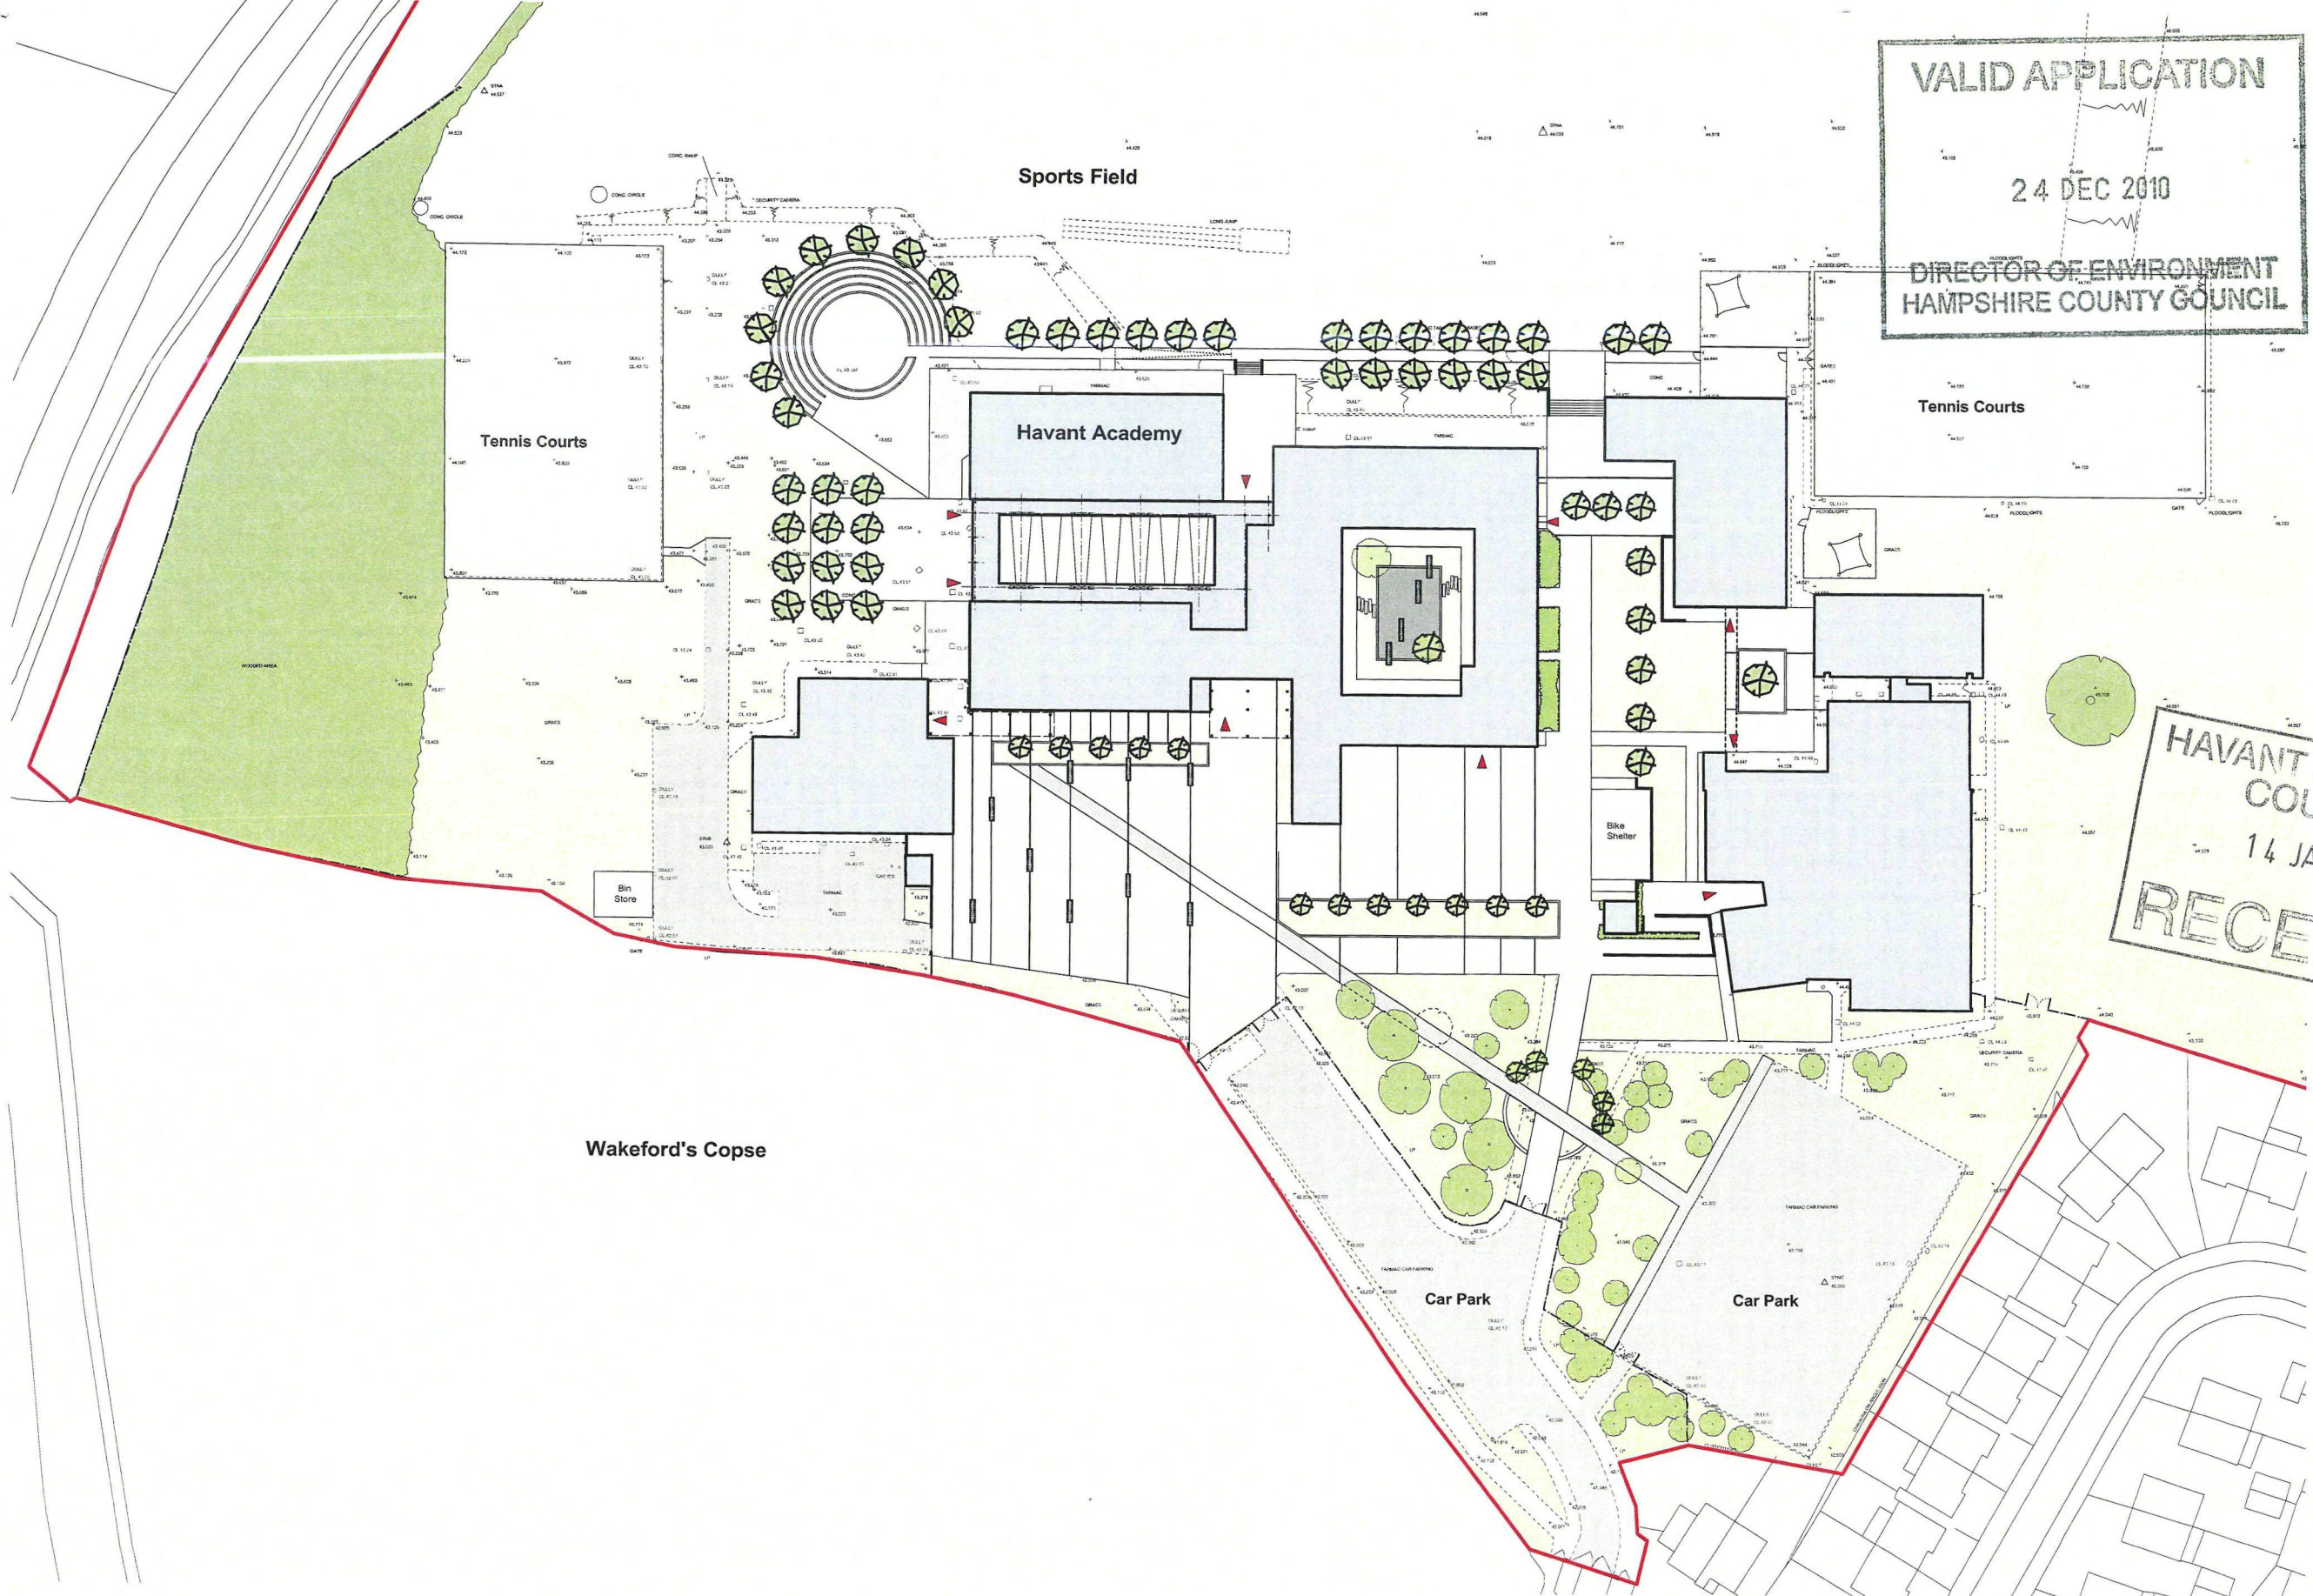


VALID APPLICATION
24 DEC 2010
DIRECTOR OF ENVIRONMENT
HAMPSHIRE COUNTY COUNCIL

HAVANT BOROUGH
COUNCIL
14 JAN 2011
RECEIVED

- Legend:**
- Existing buildings
 - Existing vegetation
 - Existing trees to be retained
 - Trees to be removed
 - Existing levels
 - Existing services
 - Grassed areas
 - Pedestrian bitmac areas
 - Vehicular bitmac areas
 - Paving areas
 - Block delineator strips
 - Steps
 - 1.8m high fencing
 - Gates
 - Seating
 - Proposed trees
 - Amphitheatre
 - Stepping stones
 - Raised grass areas
 - Proposed planting
 - Proposed walling
 - Existing structures

Notes
1 This drawing is © copyright Hampshire County Council 2009. No unauthorised reproduction permitted. All rights reserved.
2 No dimensions are to be scaled from this drawing.
3 This map is reproduced from Ordnance Survey material with the permission of Ordnance Survey on behalf of the controller of Her Majesty's Stationery Office © Crown Copyright. Unauthorised reproduction infringes Crown Copyright and may lead to prosecution or civil proceedings (100019180), (2009)

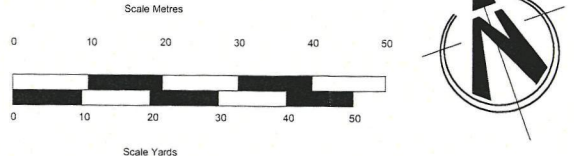

rev	description	date	by

Planning

Hampshire County Council

Property, Business and Regulatory Services,
Three Minsters House,
76 High Street, Winchester SO23 8UL
tel: (01962) 847801

PROJECT
**Havant Academy
Wakeford Way
West Leigh**

SHEET CONTENTS
**External Works
GA Plan**

SCALE	DATE	DRAWN	DRAWING No.	REVISION
1:500 @ A1	Dec 2010	ARC/NWP	P9076-L-200	
			FILE REF. File name	