
PERMIT

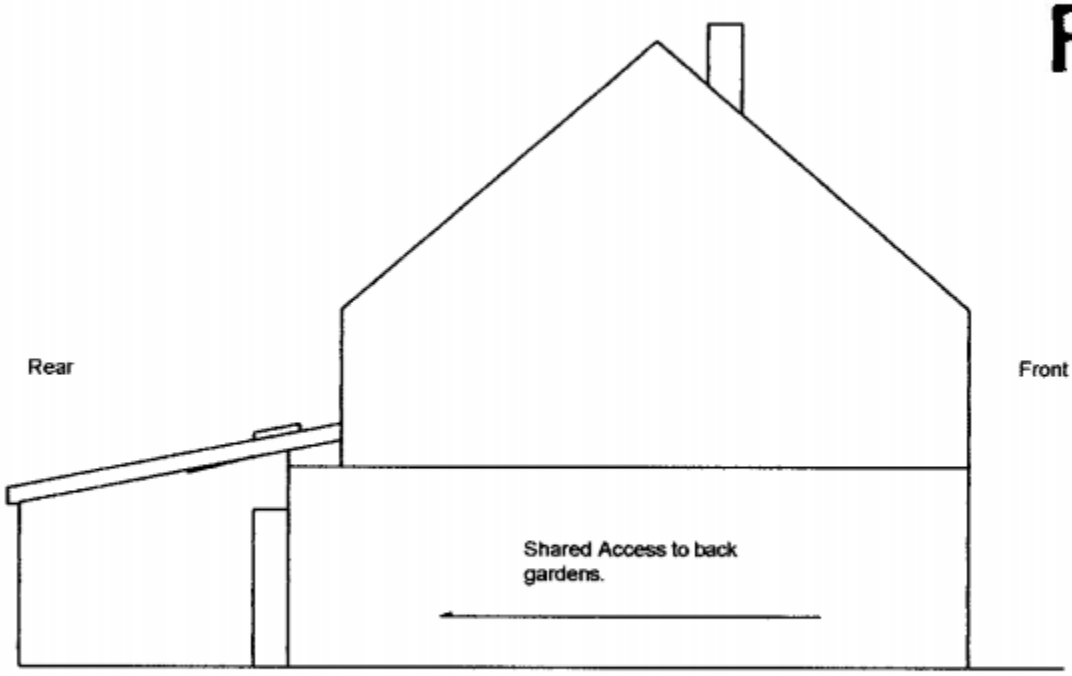

Proposed Side Elevation

25 MAY 2010

Title: Proposed Side Elevation **B**.
Address: 16 Ernest Road, Havent. Hants.
Scale: 1:100
Date: 06-05-10
Drawing No.: PSE09