PERMIT

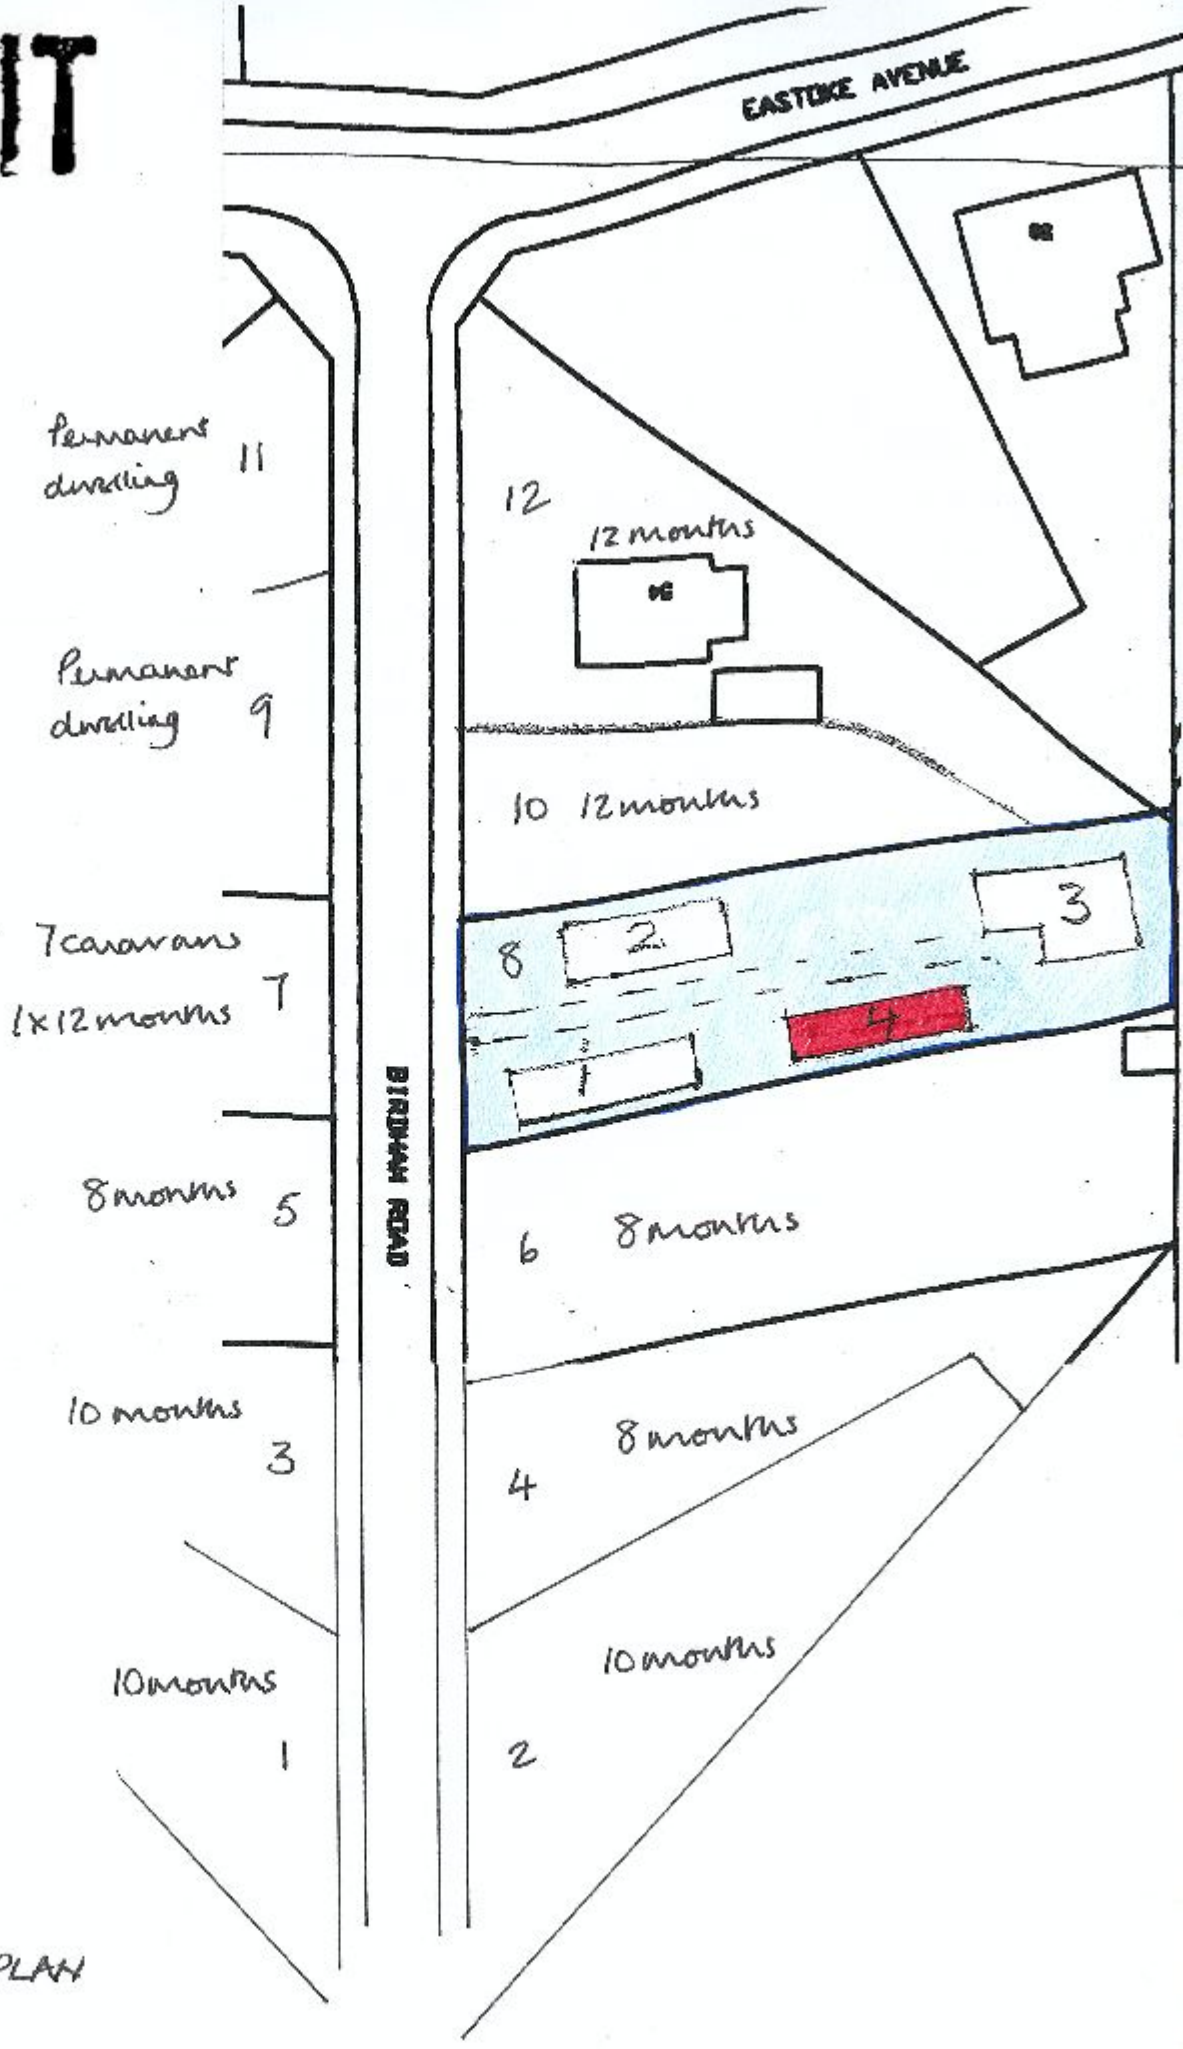

1:500 SITE PLAN

↑N

PROPOSED EXTENSION OF OCCUPANCY FOR M G. GOMMA