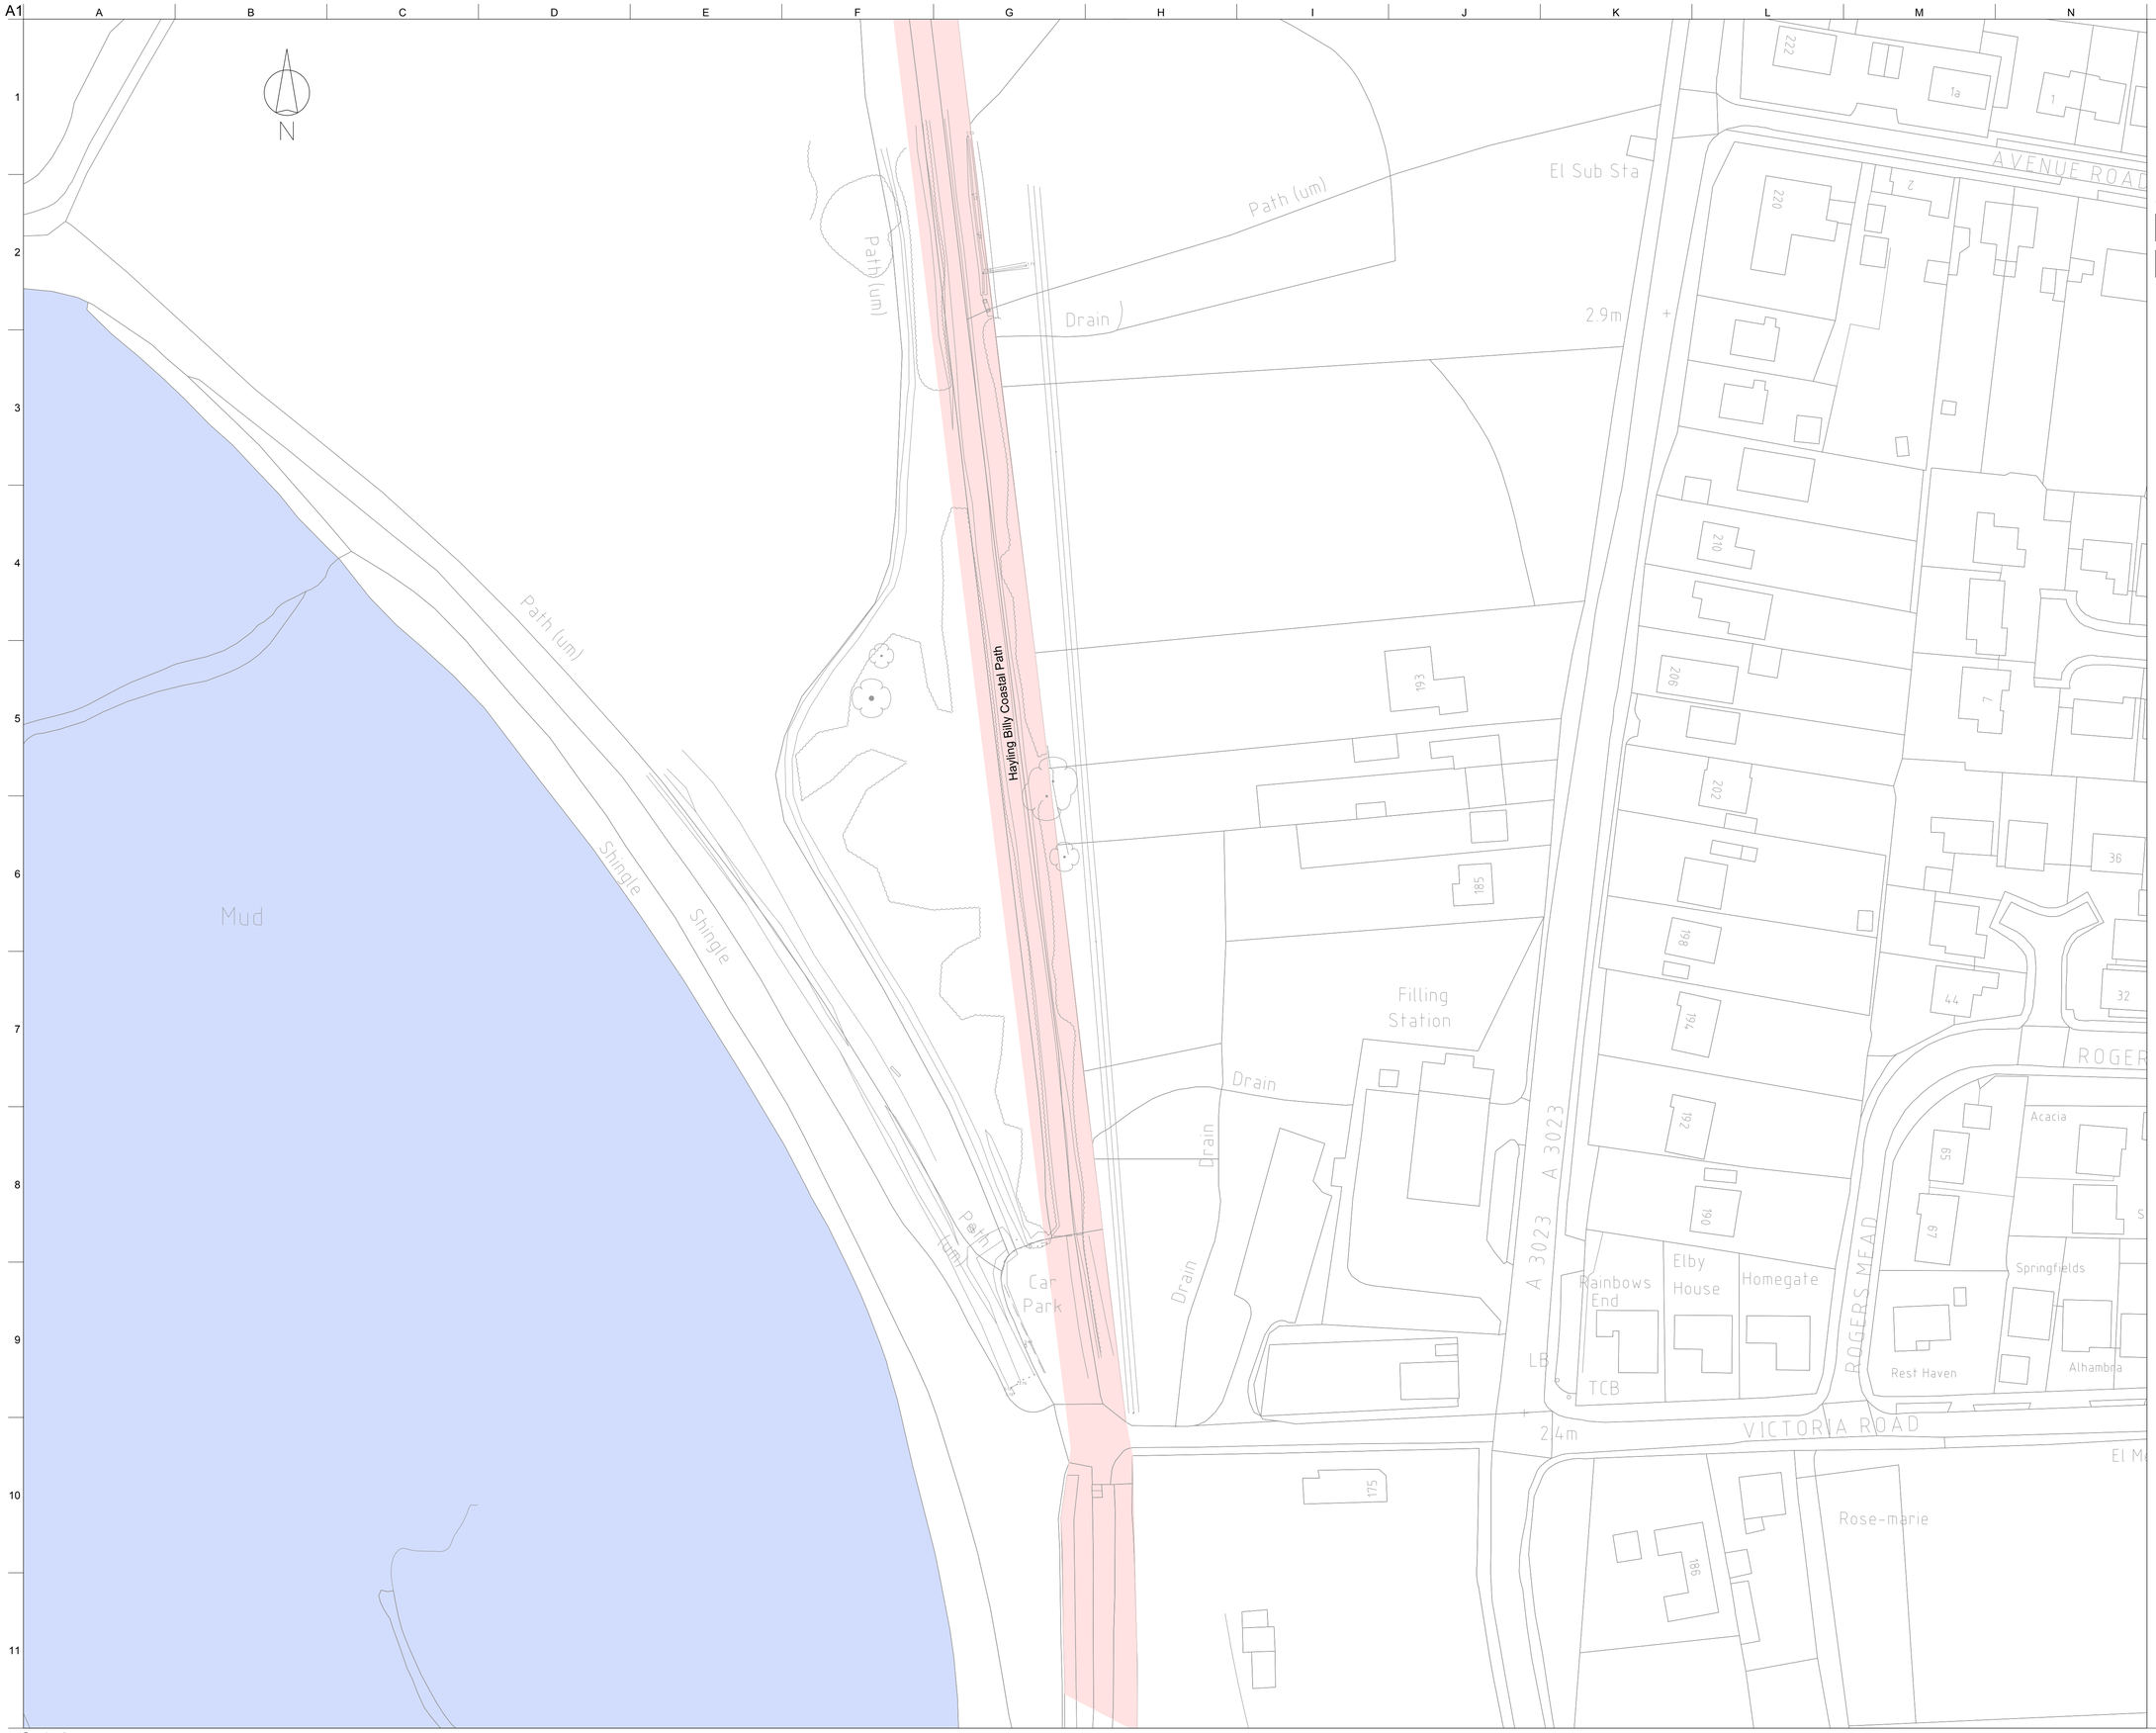

Legend

- Hampshire County Council
- Havant Borough Council



Location Plan

Issue	Date	By	Chkd	Appd
01	27/01/12	BA	SS	DS

Planning Application

ARUP

Brunswick House
Brunswick Place, Southampton, SO15 2AP.
Tel +44 (0)2380 715000 Fax: +44 (0)2380 715001
www.arup.com

Client

Environment Agency

Job Title

Hayling Island North Improvements

Drawing Title

Stoke Common South
EA Landownership

Scale at A1 1:1250 @ A3

Discipline Civil

Drawing Status

Planning Application

Job No	Drawing No	Issue
216885	3023	01

Do not scale

© Arup

J:\216000\216885-00\11_ILG_Drawings\02_Drawings\216885-3023.dwg 26 Jan 2012 15:00:53 id: A46713AD-8B0D-48FE-A9F4-55A930BF9F1A brian.anderson