


PERMIT

PLAN 1

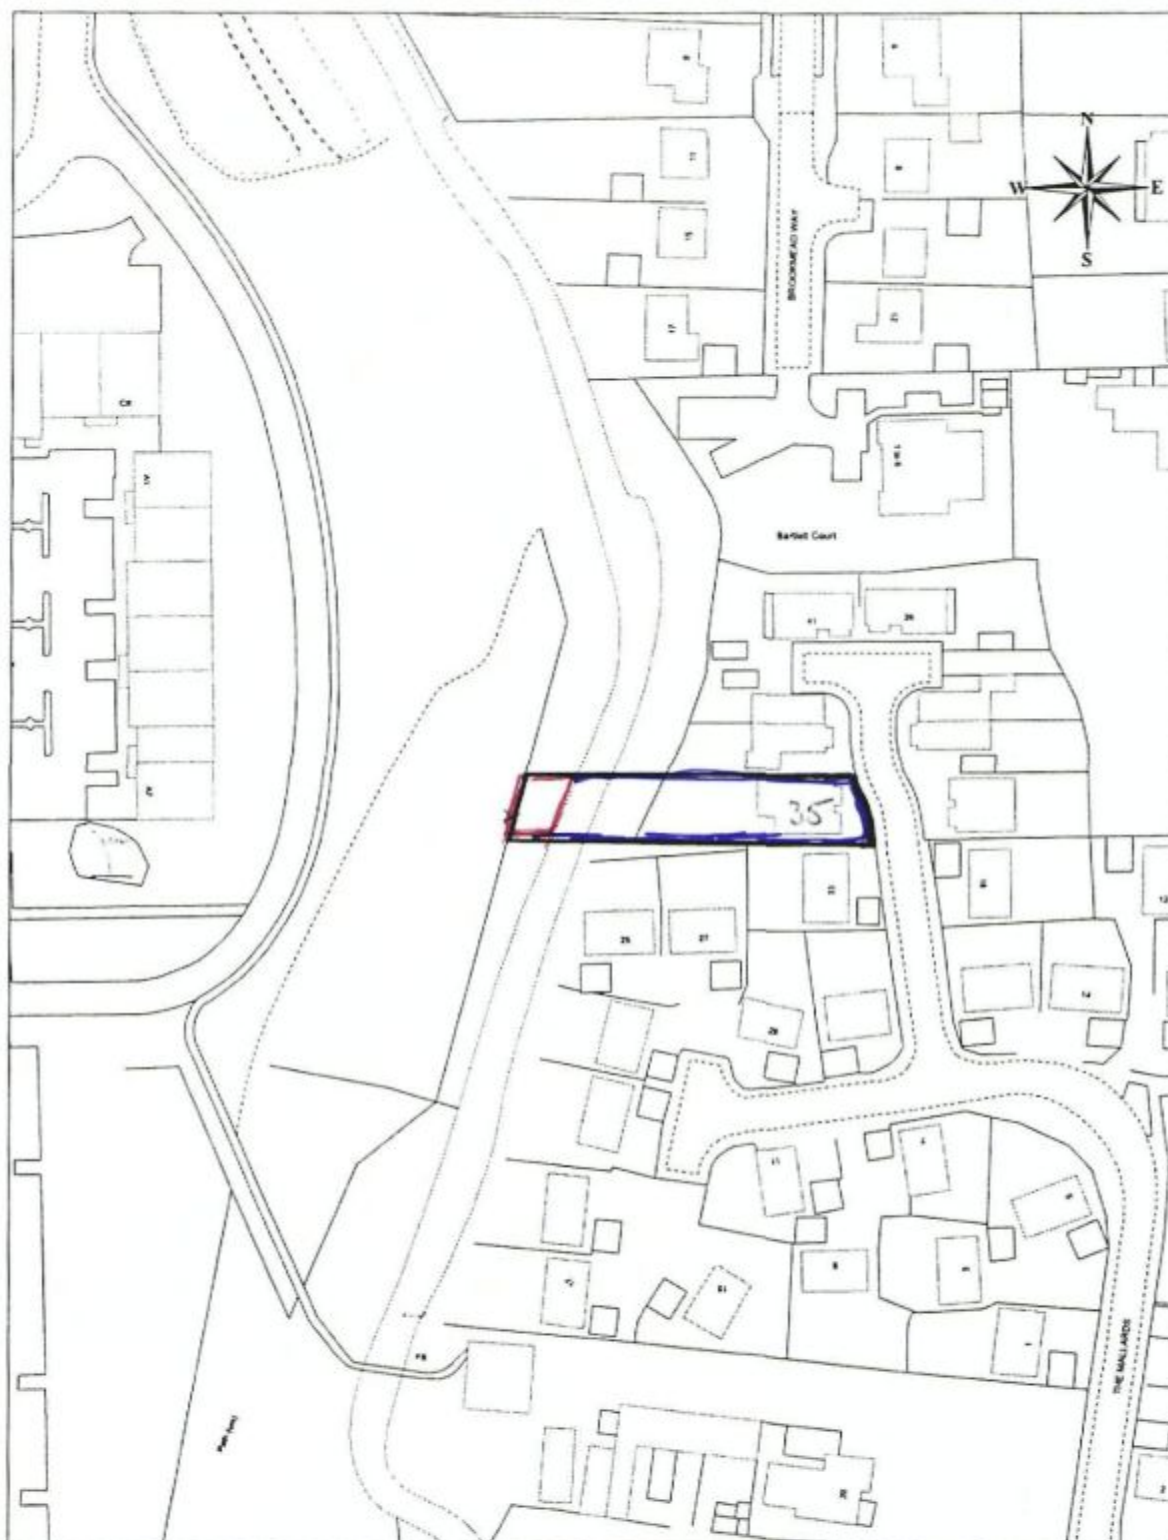

HAVANT BOROUGH COUNCIL
DEVELOPMENT CONTROL

10 NOV 2010

RECEIVED

Civic Offices, Civic Centre Road, Havant,
Hampshire PO9 2AX t: 023 9247 4174



Havant
BOROUGH COUNCIL

35 The Mallards
Langstone
Havant
Hants

Drawn By:

Scale:

Scale: 1:1250

Drawing No:

Cleaner, Safer, More Prosperous