Note:

B.O.H. PERMIT

APP/10/00115

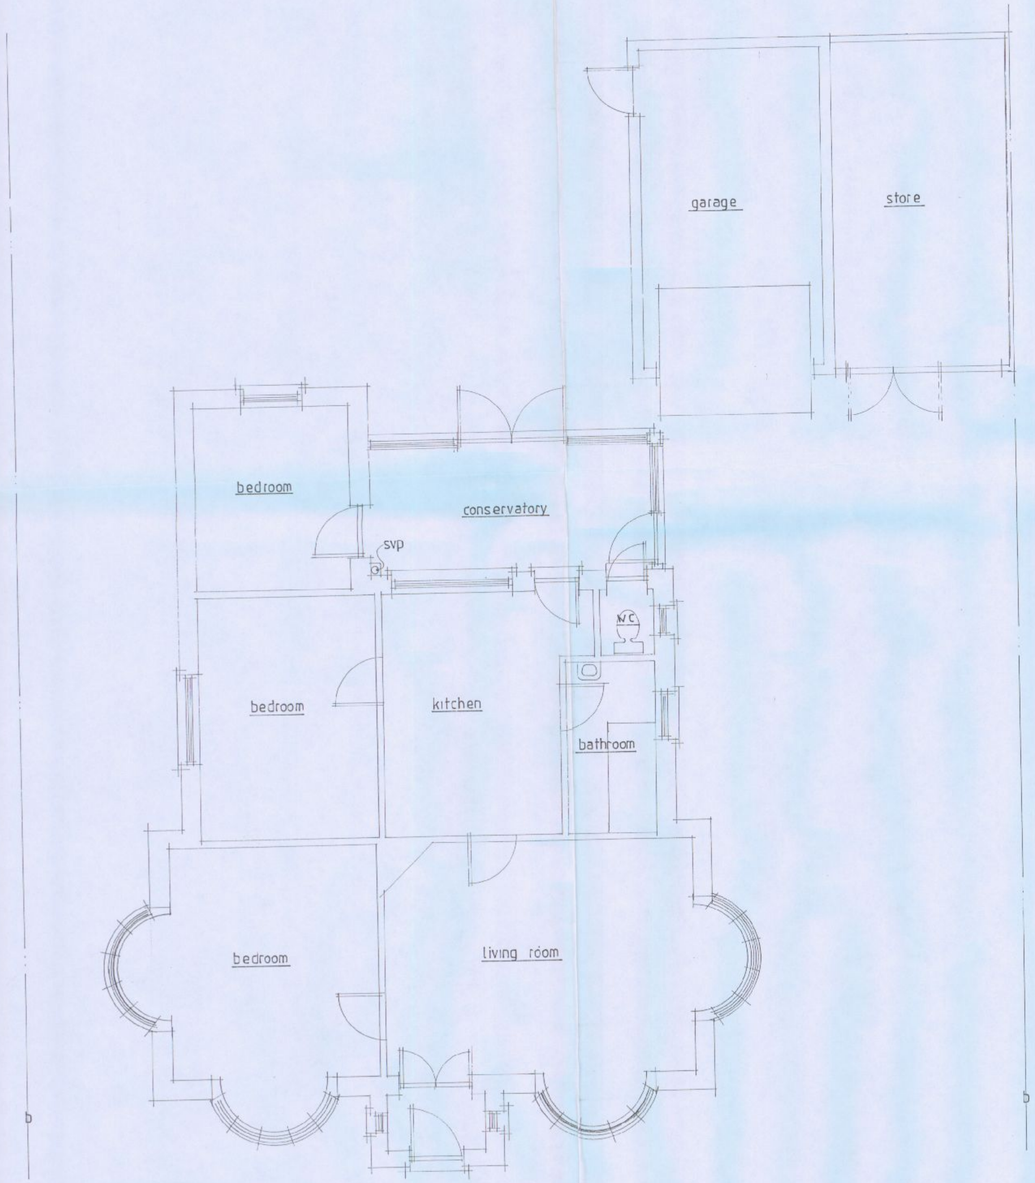

existing ground floor plan.

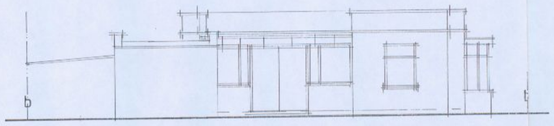

existing rear elevation

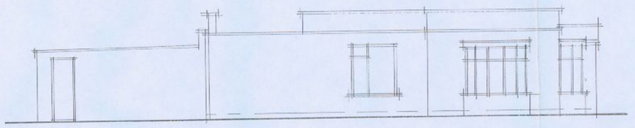

existing side elevation

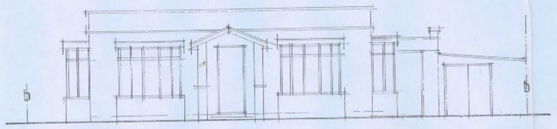

existing front elevation

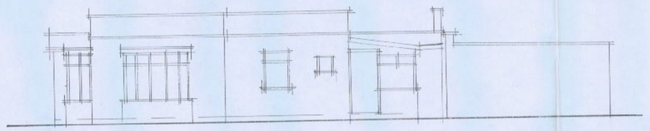

existing side elevation

PERMIT

A	MAY 10	ELEVATION AMENDMENTS.
	Date	Revision

© copyright

THORNS-YOUNG
ARCHITECTURAL

THORNS-YOUNG LTD
232 London Road, North End, Portsmouth, PO2 9JQ
Tel 0023 9267 2883 Fax 0023 9266 3457

HAVANT BOROUGH COUNCIL
- 7 MAY 2010
RECEIVED

Client
miss j blake

Job Title
68 padnell road
cowplain

ADDITIONAL

Drawing Title
existing floor plan & elevations

Scale 1:50, 1:100

Date mar '10

Drawn by sa

Drg. No. 3034.10.1.

Rev. A.

ARCHITECTURAL 594 x 841mm A1.

MERCURY GRAPHICS 537451