
PERMIT

PROPOSED ADDITIONS TO 13, WITTERING ROAD, HAYLING ISLAND, HANTS.

FOR MR & MRS M. CLARK.

NOTE WALL REMOVED AND SHOWN DOTTED TO BE INVESTIGATED AND OPENED UP PRIOR TO THE COMMENCEMENT OF WORK UNDER THE SUPERVISION OF THE STRUCTURAL ENGINEER DETAILS OF NEW STEEL BEAM AND BEARINGS AND CALCULATIONS TO BE SUBMITTED TO LA FOR APPROVAL.

NOTE SEE ENGINEERS DETAILS FOR STAIRCASE TRIMMERS.

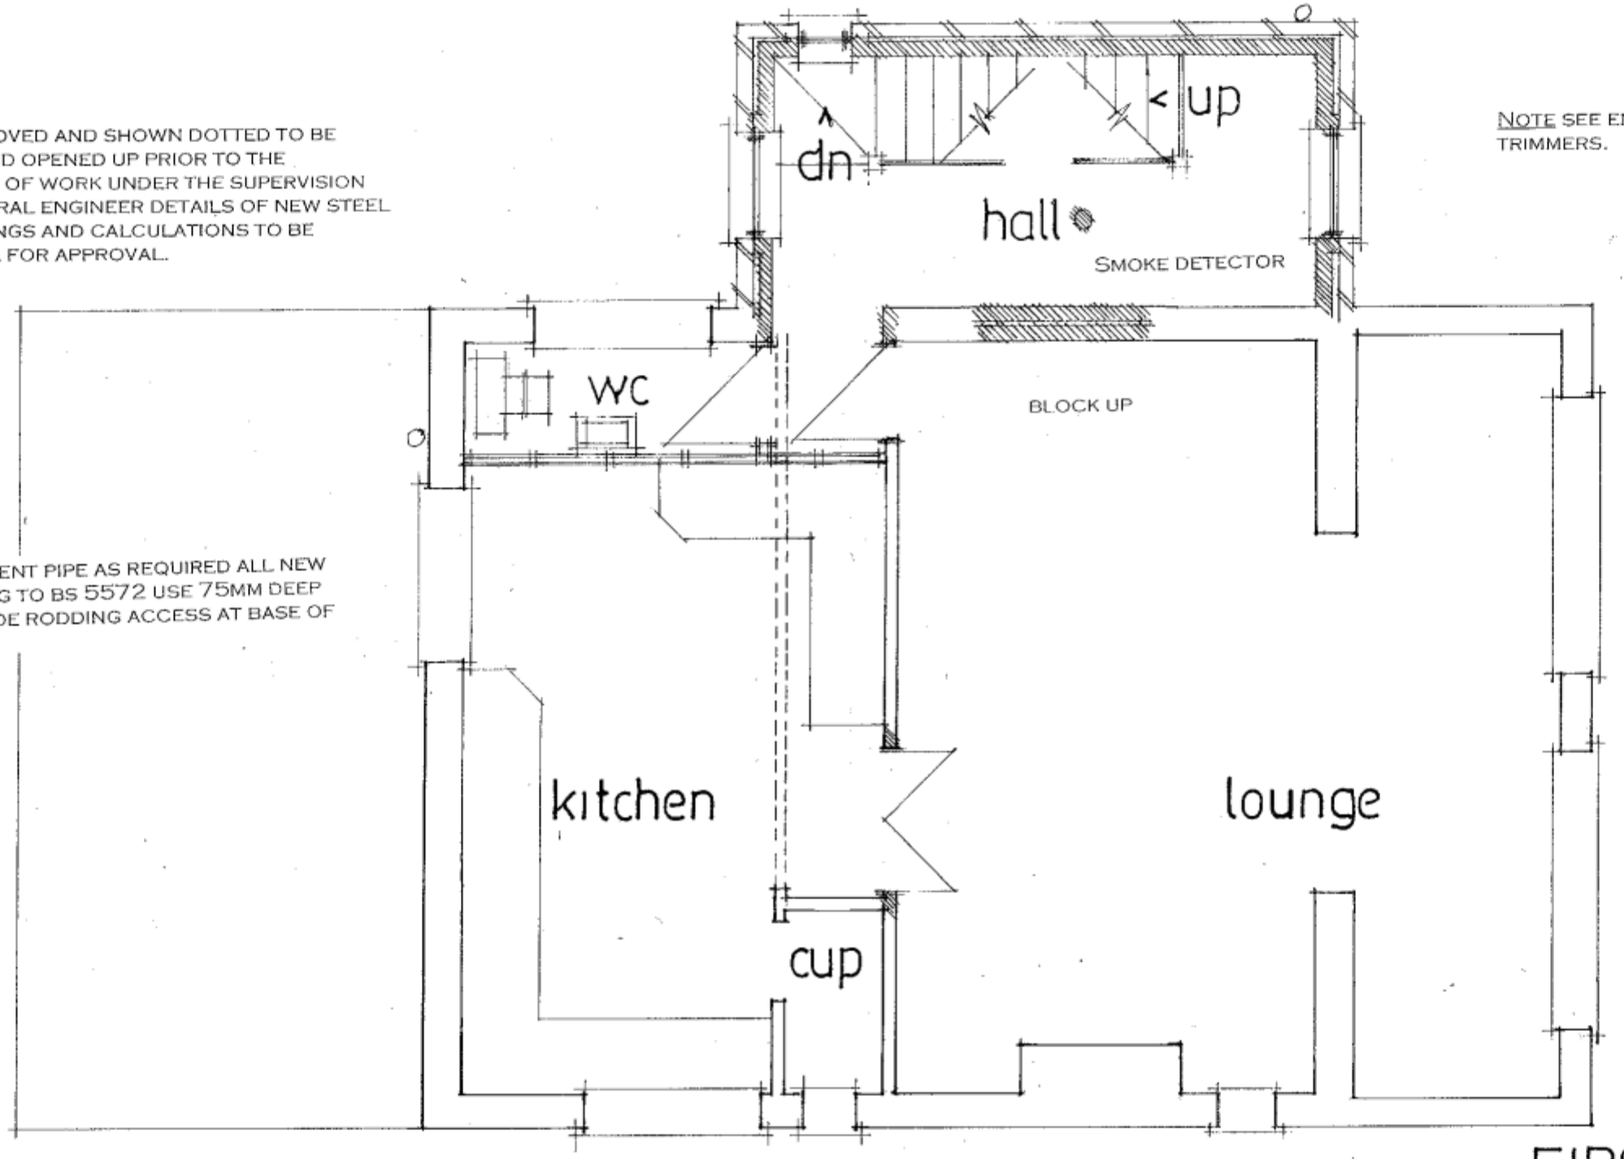

RENEW EXISTING SOIL VENT PIPE AS REQUIRED ALL NEW SINGLE STACK PLUMBING TO BS 5572 USE 75MM DEEP SEAL TRAPS AND PROVIDE RODDING ACCESS AT BASE OF STACK.

ELECTRICAL INSTALLATION. BY APPROVED CERTIFICATED ELECTRICIAN TO COMPLY WITH APPROVED DOCUMENT P.
CERTIFICATE TO BE ISSUED ON COMPLETION OF WORK.
BY COMPETENT APPROVED CERTIFICATED ELECTRICIAN
USE ENERGY EFFICIENT LIGHT BULBS AND FITTINGS.

FIRST

PROPOSED LAYOUT

SCALE 1.50
DATE SEPT 2011

PETER J. WALKER MRICS
CHARTERED SURVEYOR
182 SEAFRONT, HAYLING ISLAND, HANTS
PO11 9 AN

TEL: 02392 467571