PERMIT



Plot 12 H32 Plot 13 H32

Front Elevation




Plot 12 H32

Side Elevation



Plot 13 H32 Plot 12 H32

Rear Elevation

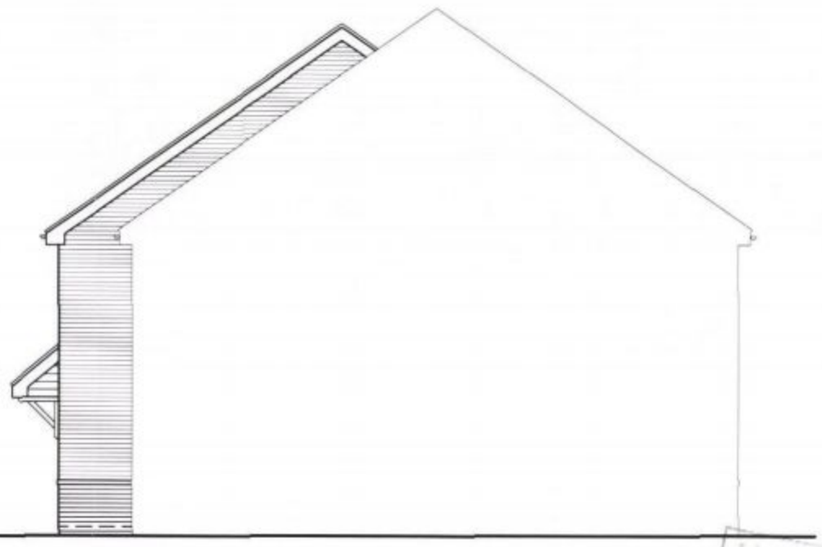

Plot 13 H32

Side Elevation

PLOTS 12 & 13 (AS)

Drawn by : LAC Checked by :MAH

Date: DECEMBER 2009

This drawing and the works depicted are the copyright of Simon Cooper Associates Ltd. and may not be reproduced or amended except by written permission. No liability will be accepted for amendments made by other persons.

Revisions

Rev	Date	Drawn	Checked
E	10.05.11	RKDB	MAH

SOLAR PANELS SHOWN

D	05.08.10	RKDB	MAH

TILE FEATURE REMOVED

C	06.04.10	RKDB	MAH

PLOT NUMBERS & HOUSE NAMES ADDED

0 1 2 3 4 5

0m 5m

Scale 1:100

Project:

PURBROOK CARAVAN SALES SITE,
LONDON ROAD, WIDLEY

Drawing Title:

TYPE H32
ELEVATIONS

Client:

BARRATT HOMES
builds around you

SIMON COOPER

Simon Cooper Associates Limited
The Post House Kennel Lane Windlesham Surrey GU20 6AA
Telephone 01276 451018 Facsimile 01276 451164
info@simoncooper.net www.simoncooper.net

HAVANT BOROUGH COUNCIL
18 MAY 2011
RECEIVED

Drg No: 18-1690-H32-001

Scale @ A3: 1:100 Rev: E