


APP/10/0063

HAVANT BOROUGH
COUNCIL
16 APR 2010
RECEIVED

Proposed Ground Floor Plan

^{-1/2}
PERMIT

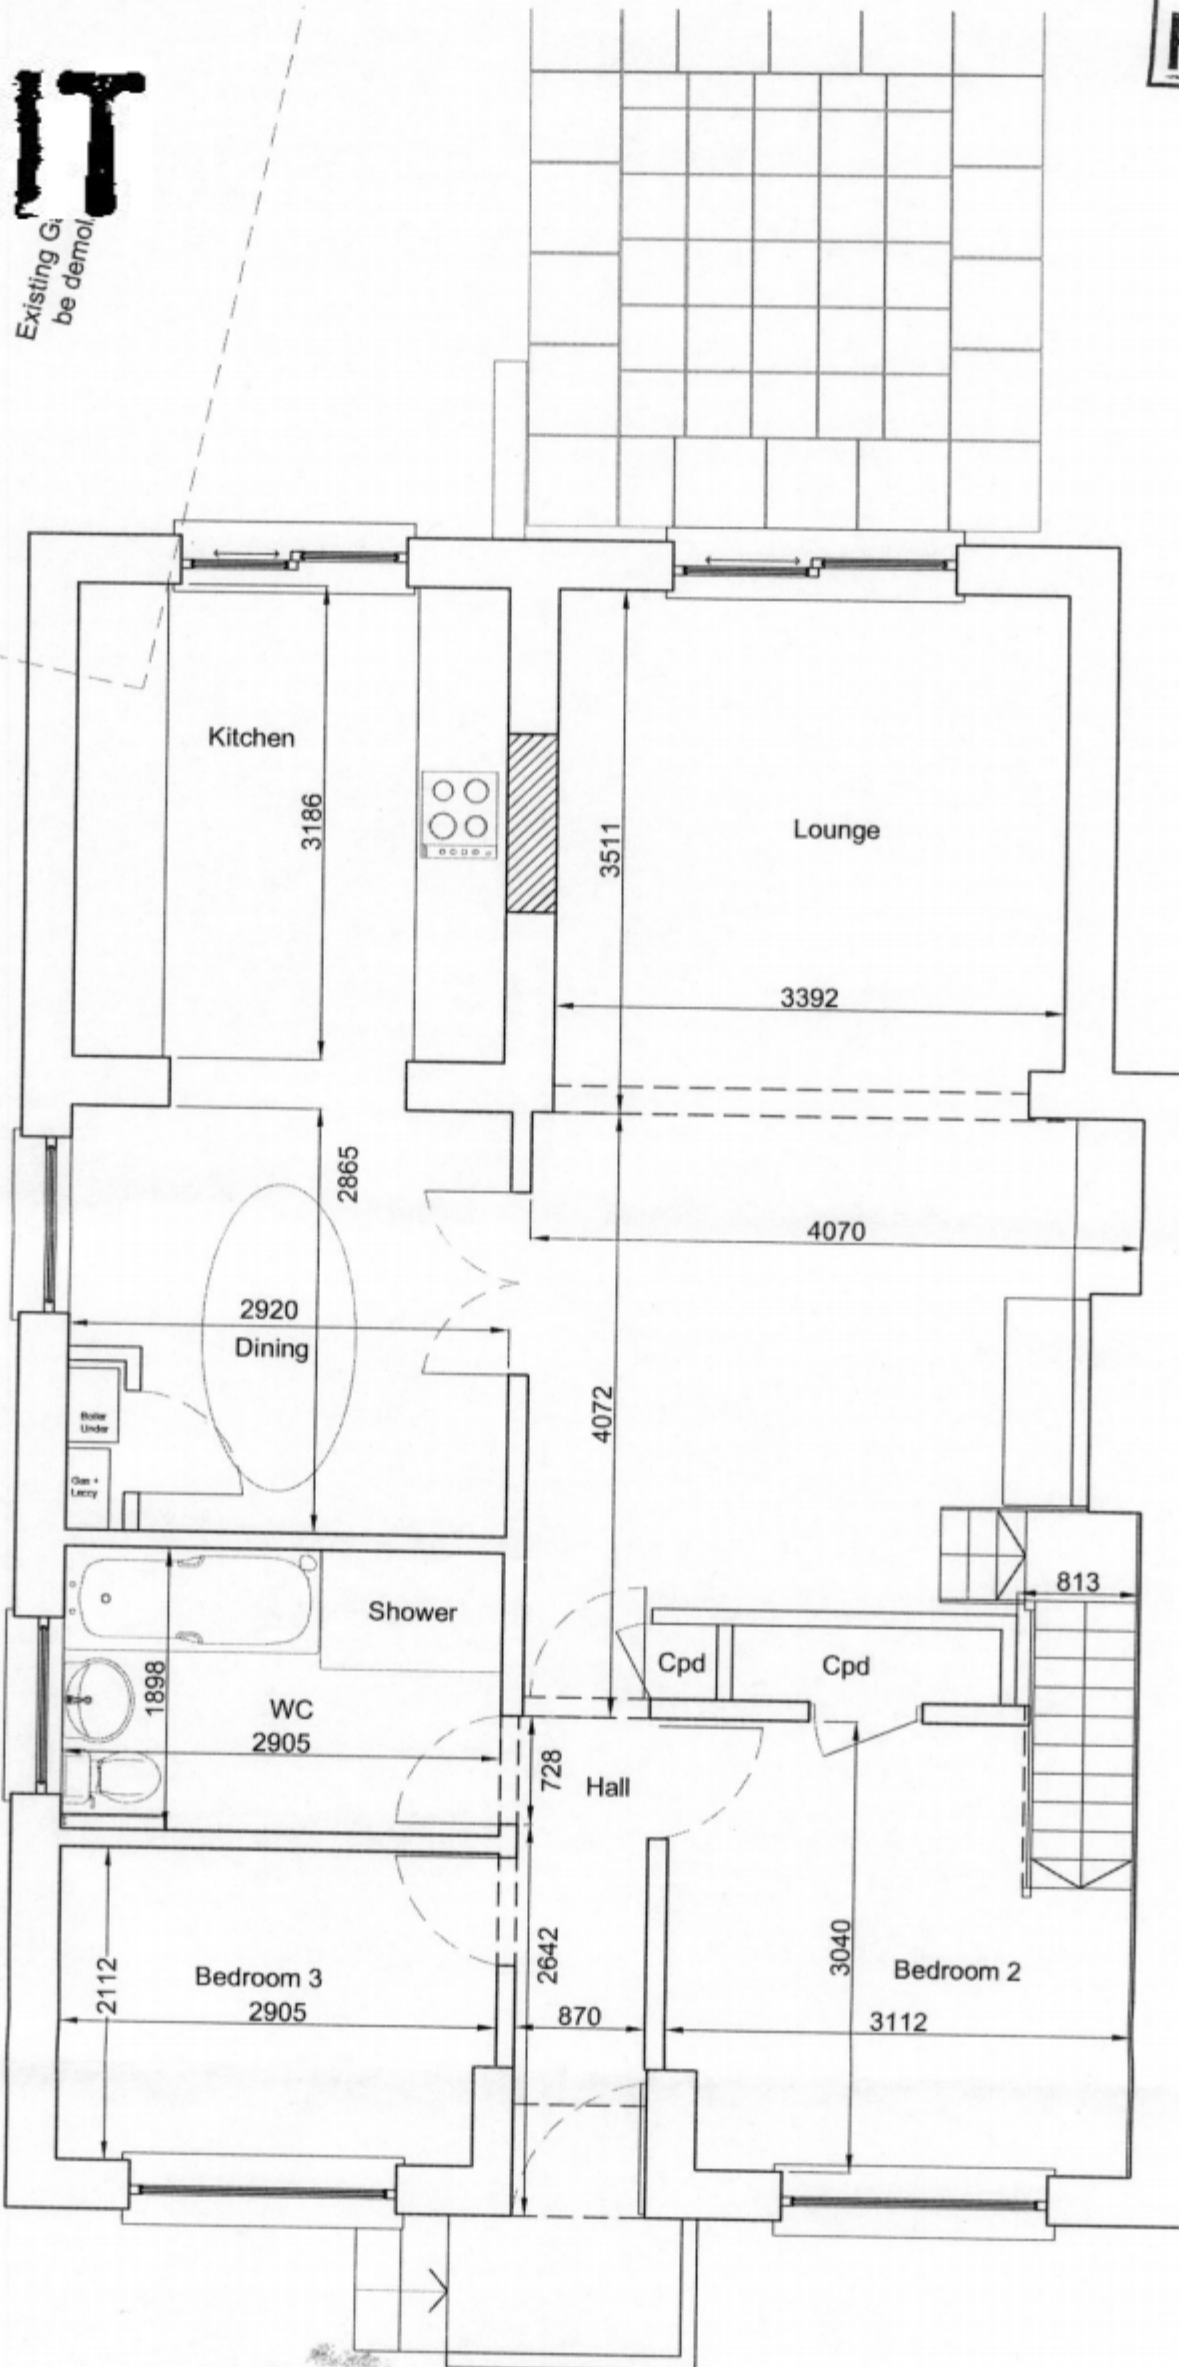

**B.O.H.
PERMIT**

15 Alten Road Waterlooville PO7 6DR

1:50 at A3