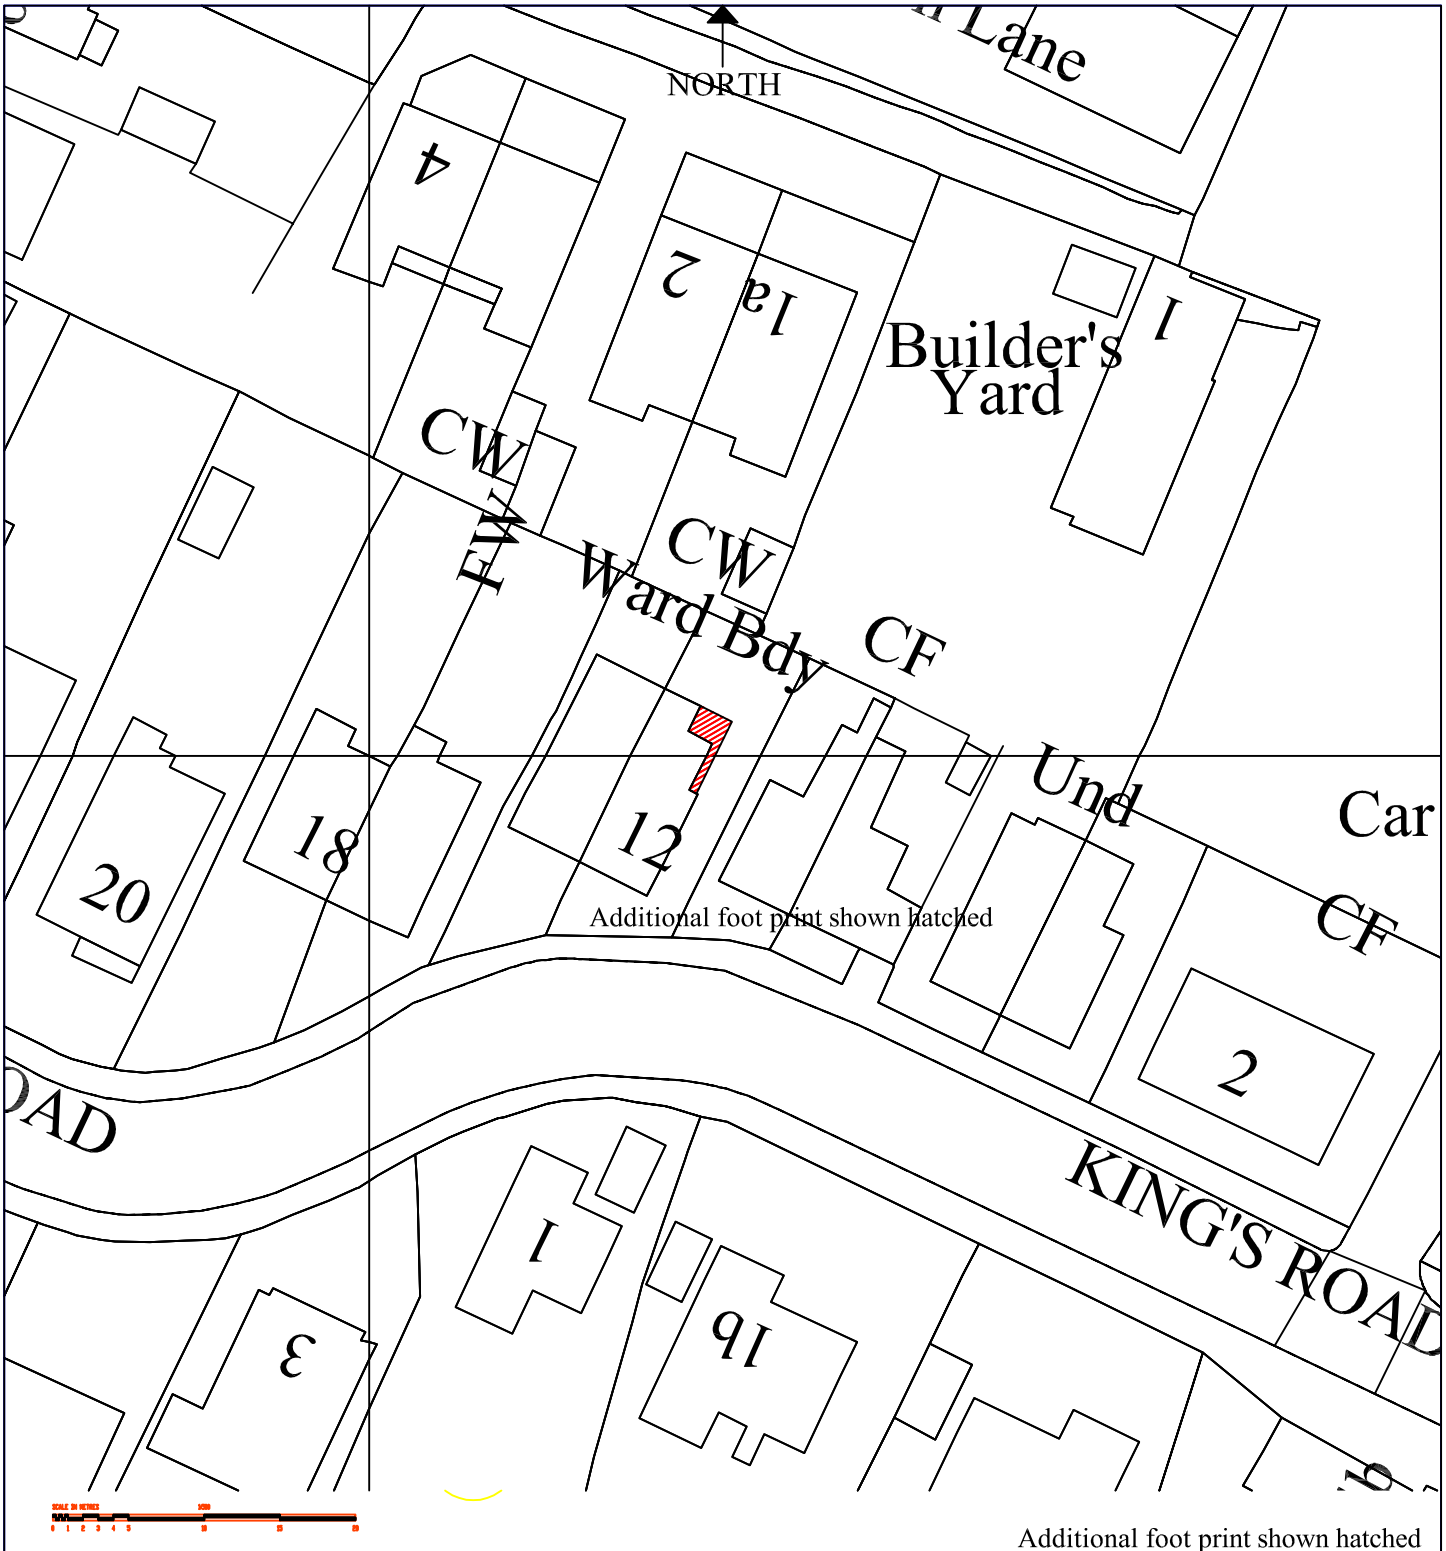


Additional foot print shown hatched

Produced 10.02.2011 from the Ordnance Survey National Geographic Database under Licence (Serial number 100047474).
The representation of features as lines is no evidence of a property boundary. The representation of a road, track or path is no evidence of a right of way.

Steven M Norton
CHARTERED SURVEYOR
26 Mulberry Avenue
Fareham
Hampshire
PO14 2SN
Tel: 01329 517649
Email: office@stevennorton.co.uk
www.stevennorton.co.uk
RICS

Job Title:
Rear Extension & Alterations @
12 Kings Road
Cowplain
Hampshire
PO8 8UR

February 2011	Client: Mr & Mrs Tait

Scale: 1:500	Draw. Title/No: A4 Site Plan	Rev: