PERMIT

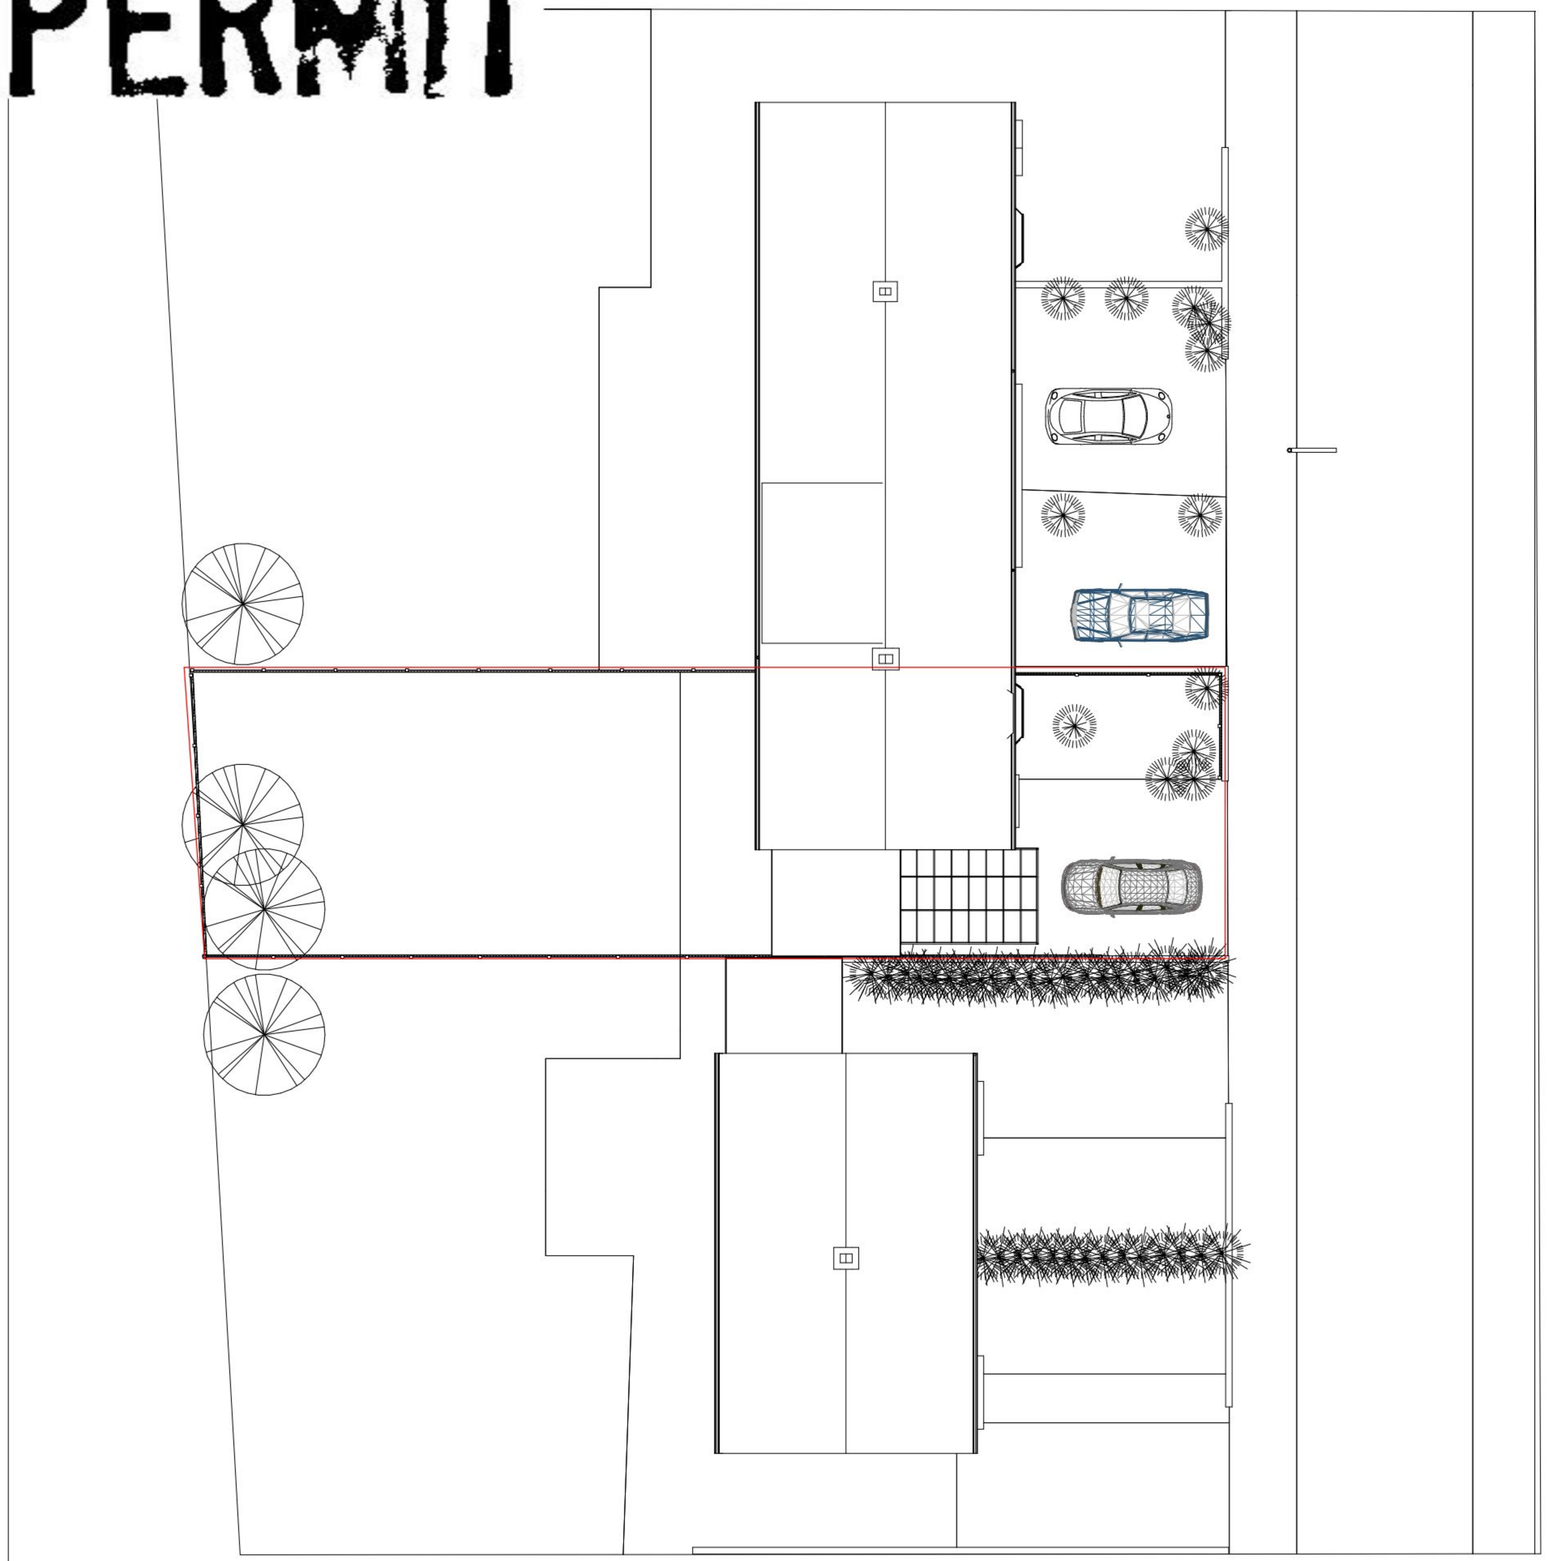

Site/Block Plan Scale 1:100



Street Scene from South



Street Scene from North



Rear View

Boundary Treatment

The rear garden of the site is surrounded by 1.8m timber fence panels. the front of the site is surrounded by 1m fence panels 1.8m fence panels and some hedging

IJ Murray Associates

www.ijma.co.uk

IJ Murray Associates
173 Havant Road
Hayling Island
Hampshire
PO11 0LF
Phone 02392469004
Mob 07779 246915
e-mail ian@ijma.co.uk

These drawings are for planning and building regulation purposes only and are not for construction. All dimensions should be checked on site before work commences

These Drawings are the property of IJ Murray Associates (part of Clanfield Media Ltd) and should not be reproduced or used in any way without the permission of a Director of Clanfield Media Ltd

No.	Description	Date