PERMIT

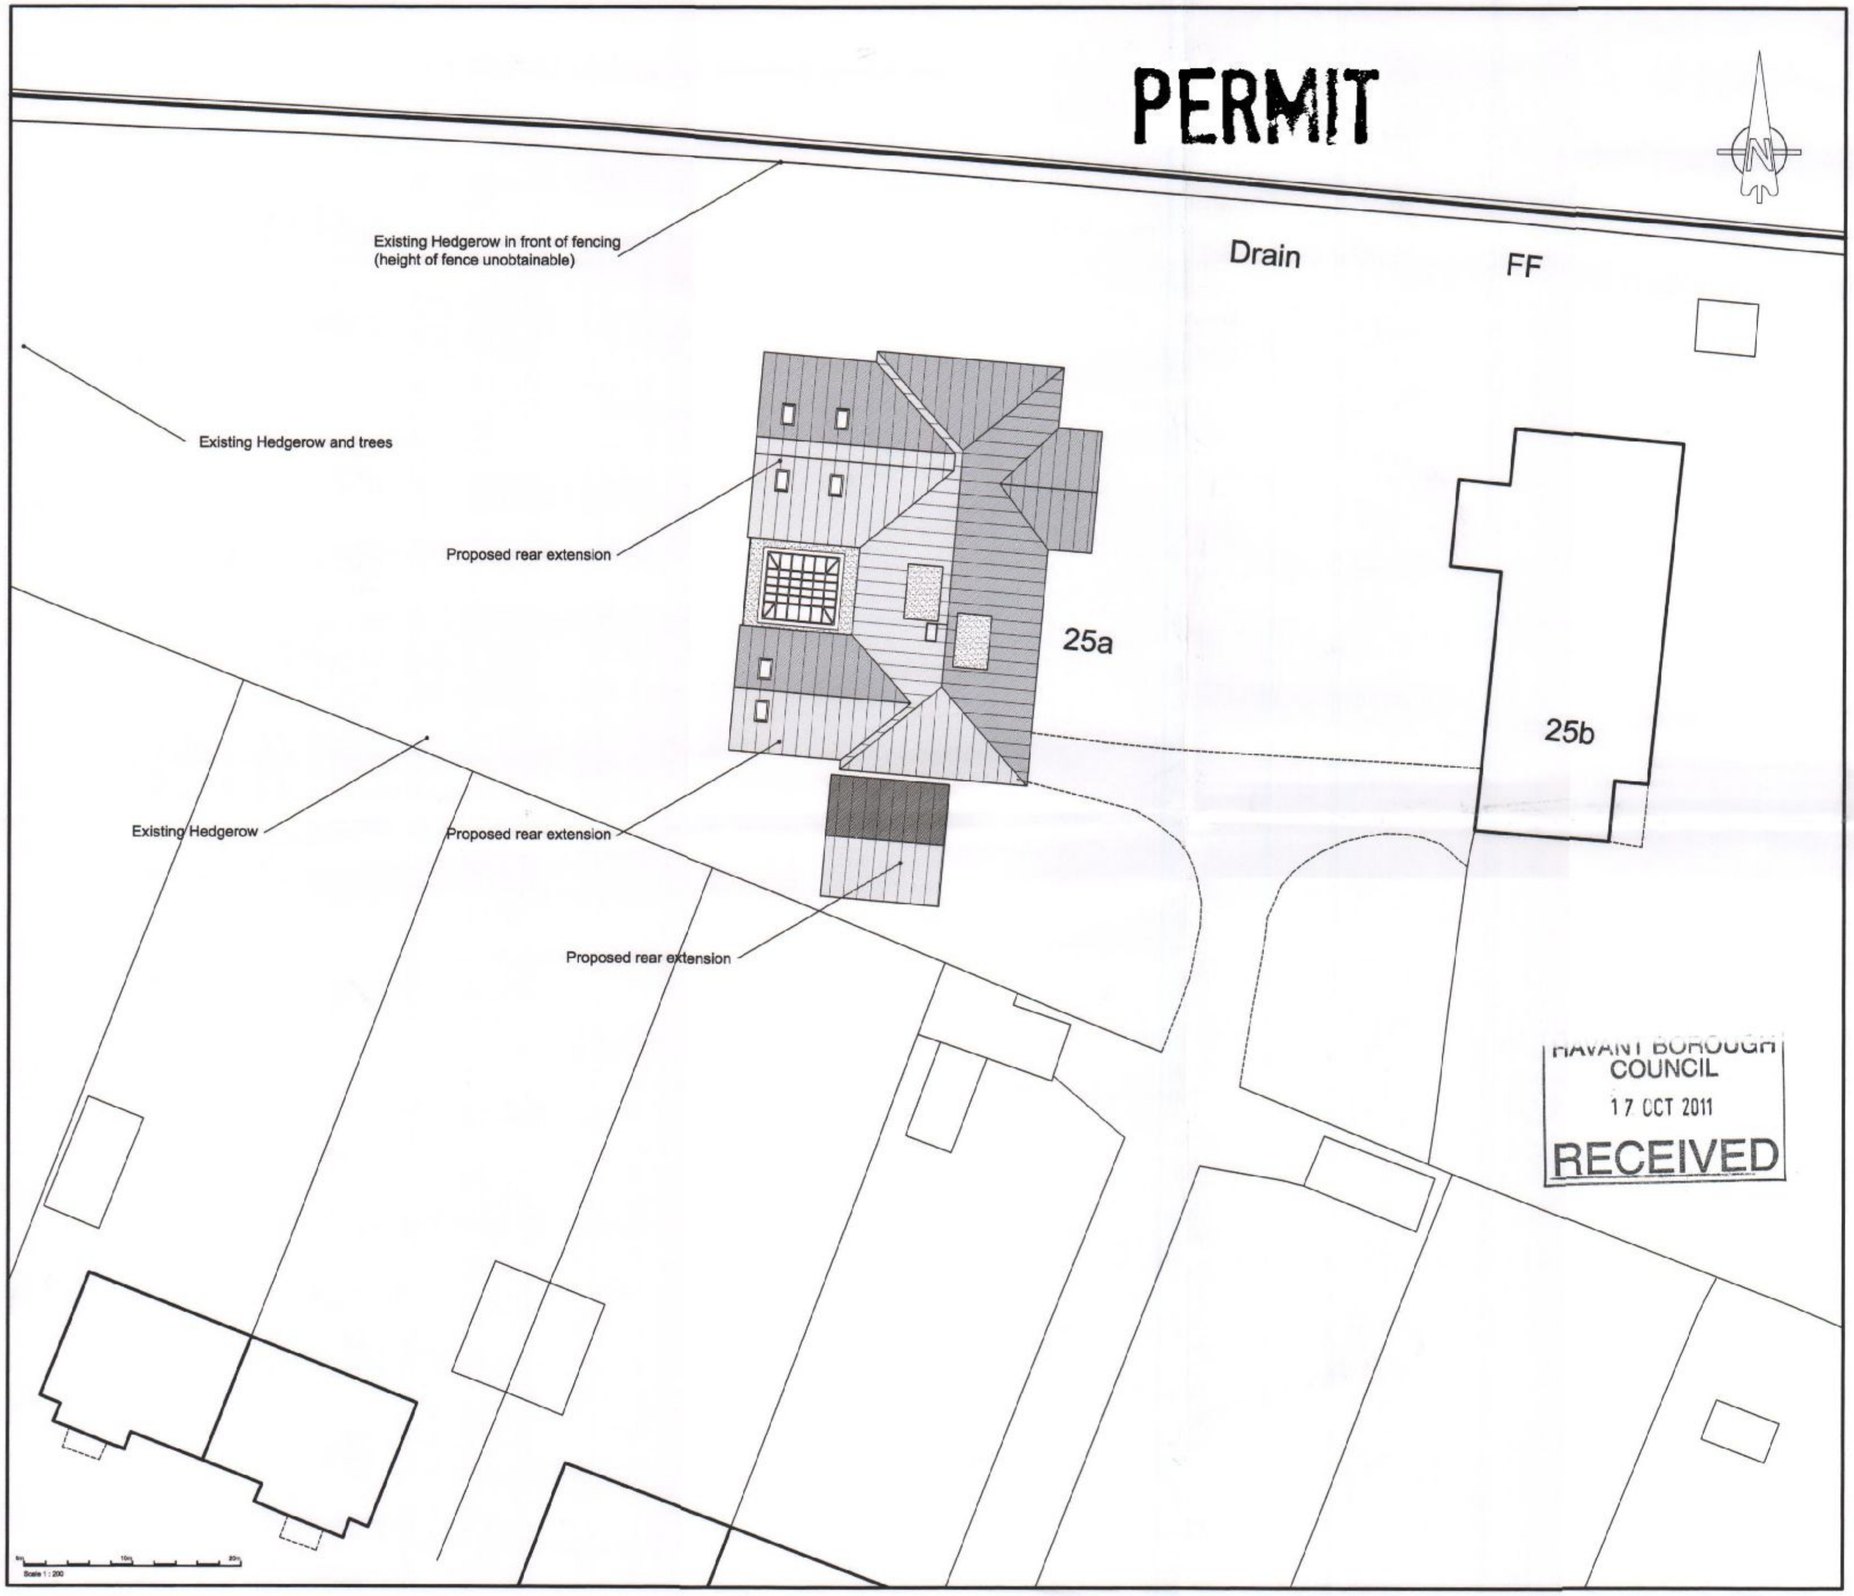

Site Plan 1:200

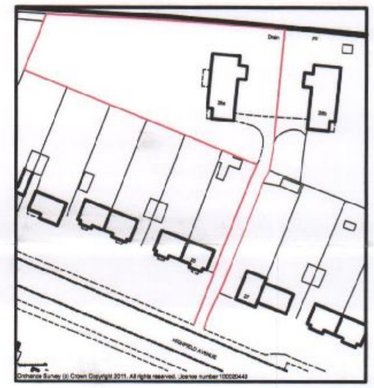

Location Plan 1:1250

rev	date	details
A	06/10/11	Amendment of Site Boundary

project title

25A Highfield Avenue

Denmead

drawing title

Site Plans

drawn: LMW

date: 19/09/11

scales: As Shown

drawing ref: A11/463/03

rev: A

The Home Shop
Architectural Services

Unit 2, Marlborough House, Chesil Street, Winchester, Hants, SO23 0HU

Tel: 01962 622633 Mobile: 0796 835 6846

The copyright in this document and design is confidential to and the property of The Home Shop Ltd