


PERMIT

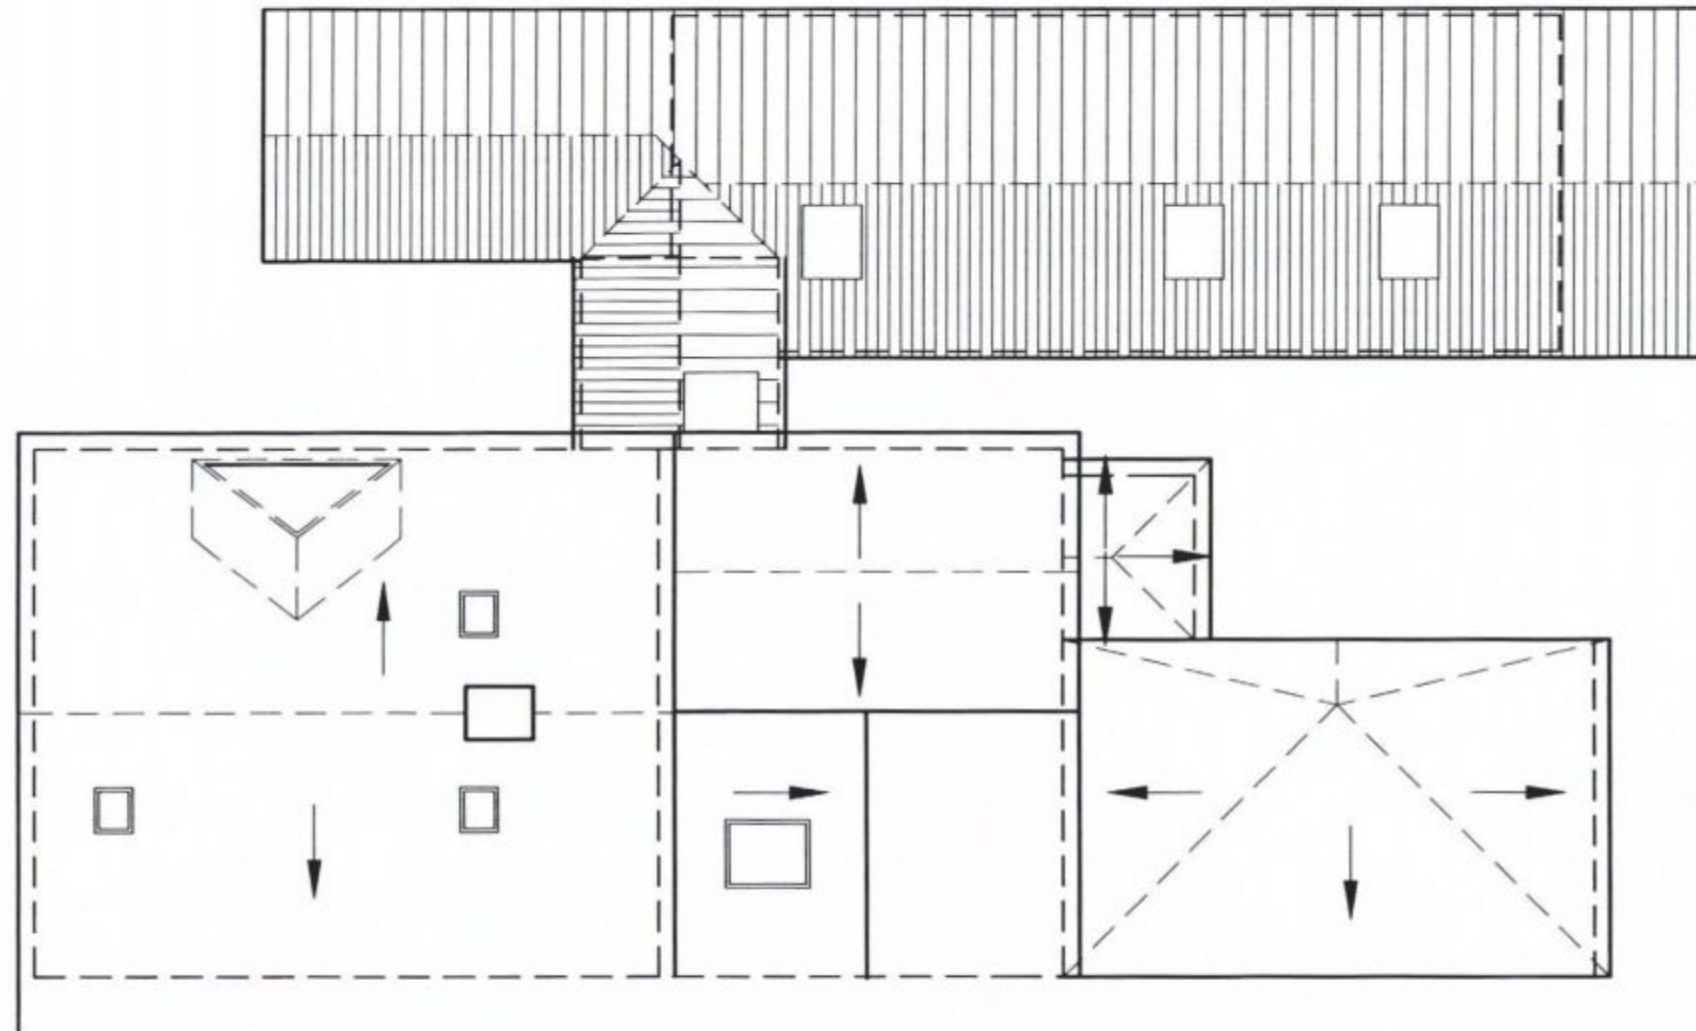

13 BEACH ROAD
EMSWORTH

PROPOSED ROOF PLAN

Scale A3-1:100
Date 19/09/11
Drawn ALB

Revisions

A.
B.

BE-005⁰