
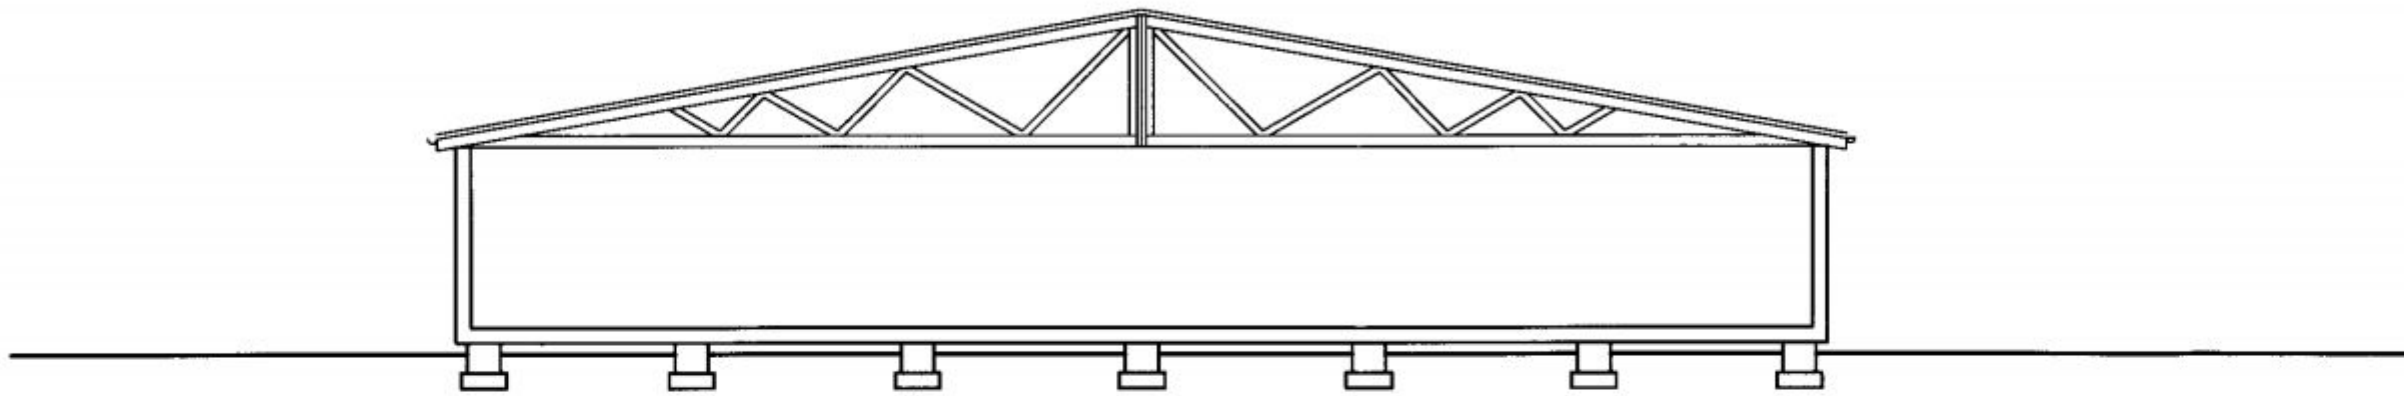


PERMIT

APP/10/0272

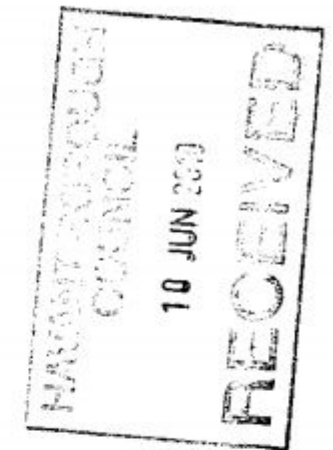

SCHEMATIC SECTION
1:100