


PERMIT

APP/10/00623

PROPOSED (AMENDED NOV 2010)

FRONT ELEVATION

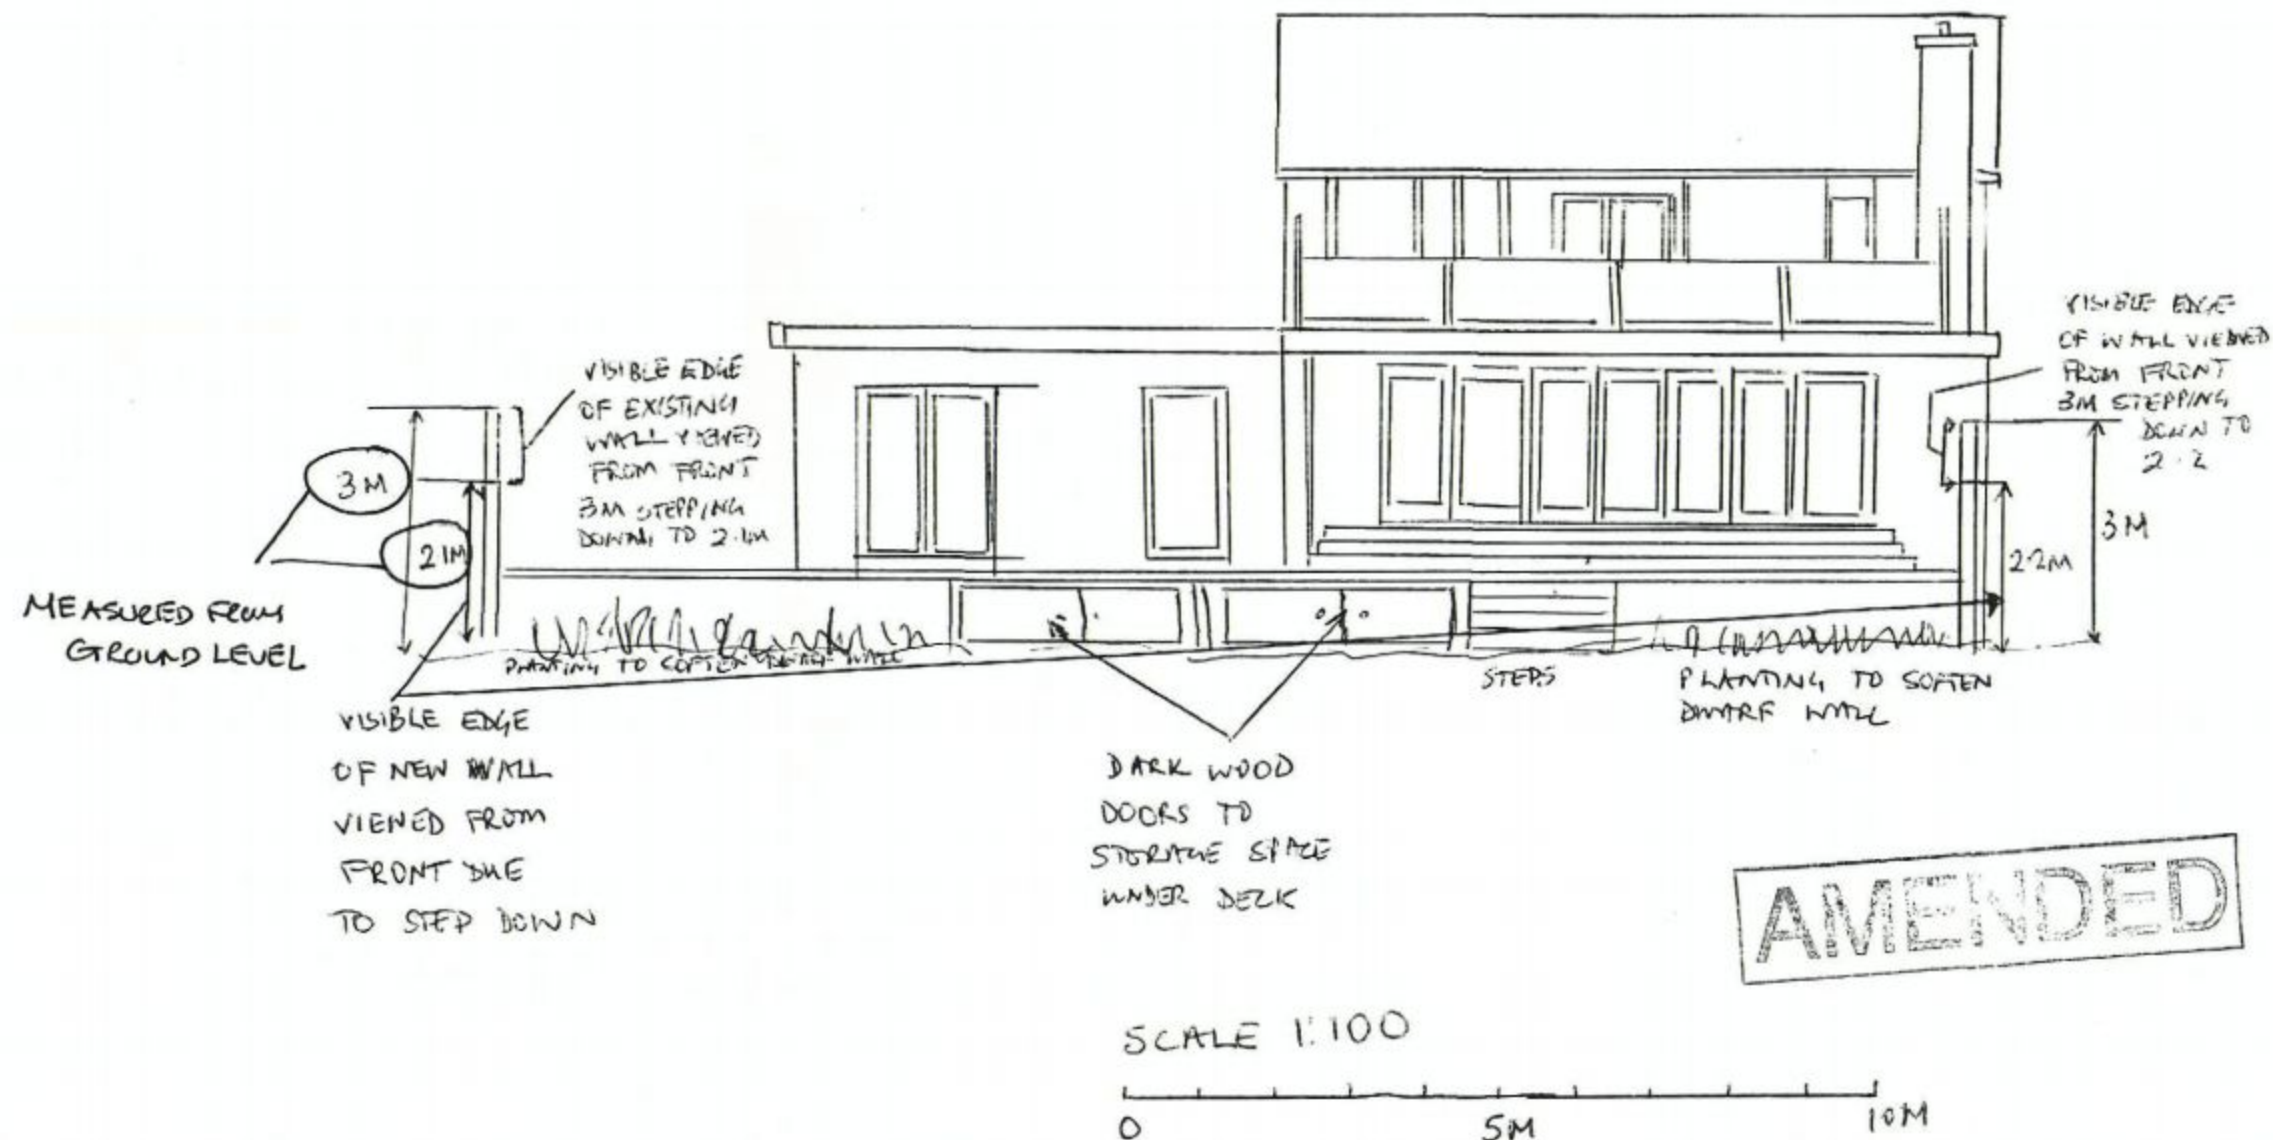

REF: PLAN 4

- ▷ EXTEND EXISTING BOUNDARY WALL
- ▷ MOVE OUT EXISTING DWARF WALL
- ▷ BUILD NEW WALL ON N/W SIDE TO REPLACE EXISTING FENCE PANELS

MR. J. NAZARETH
7 WARREN CLOSE
HAYLING ISLAND
HAMPSHIRE
07818 046878
JUDE.NAZARETH@SAS.COM

YOUR REF: APP/10/00623