
© Crown copyright.
All rights reserved.
Reproduced by
permission.
Licence No. 100046837

COUNCIL
13 DEC 2010
RECEIVED

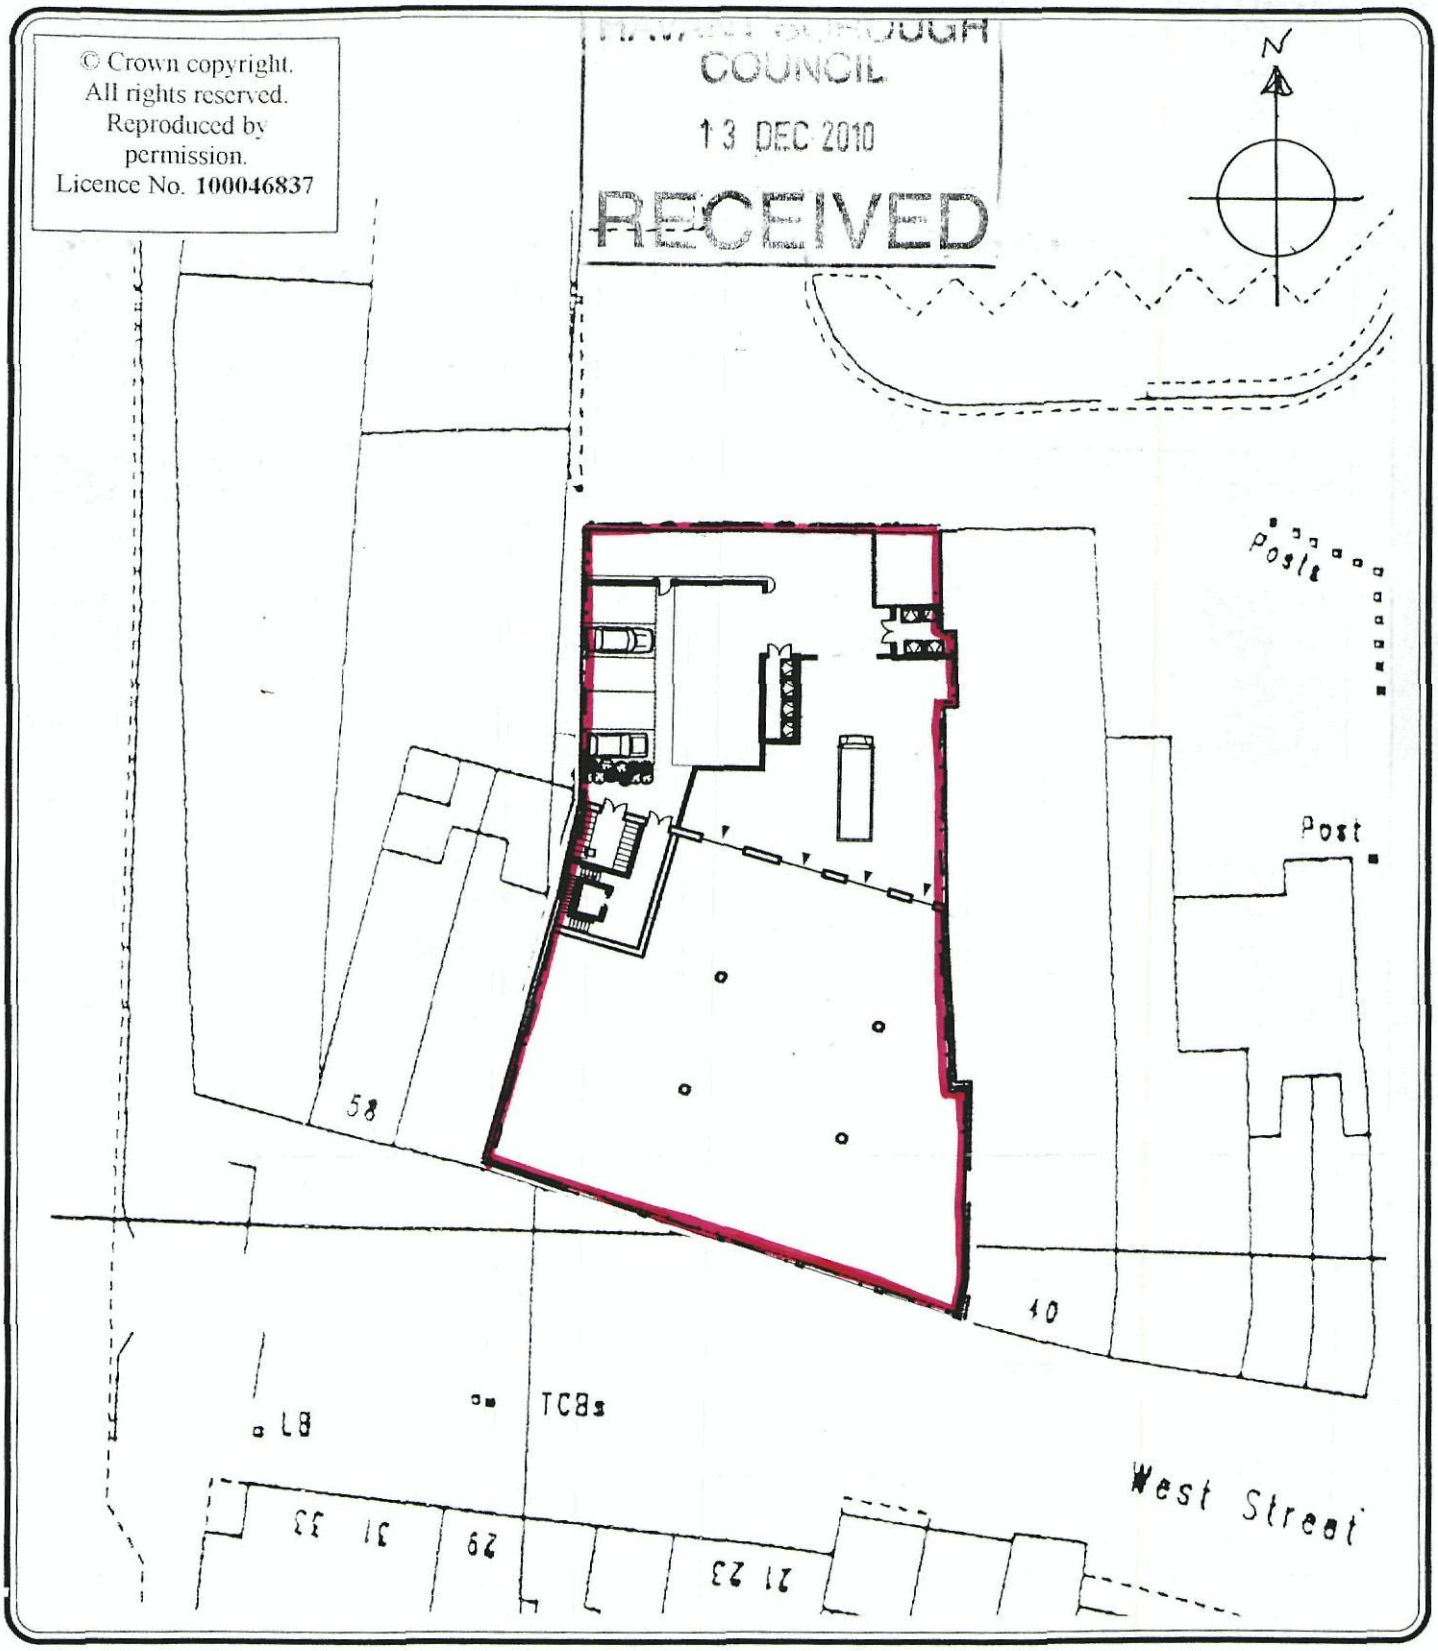

Martin Critchley
Consultants Ltd.
Architectural and
Design Services.

7, North Street, Havant,
Hampshire, PO9 1PW.
Tel. 02392 474 919
Fax. 02392 49 99 33

JOB
44-54 WEST STREET
HAVANT

Date 10-12-10

Job No.
9972

DRAWING
BLOCK PLAN

Scale 1:500

Drawn P.C

Drg.No.
202