
NOTES: THIS DRAWING IS THE COPYRIGHT OF BRATHERTON PARK DESIGN LTD.


PERMIT

- Concrete Mix Design C35
- Concrete Density 24 KN/m³
- 20mm Nominal Aggregate
- Steel Strength 460 N/mm²
- Allowable Ground Pressure BEARING 50 KN/m²


Top View

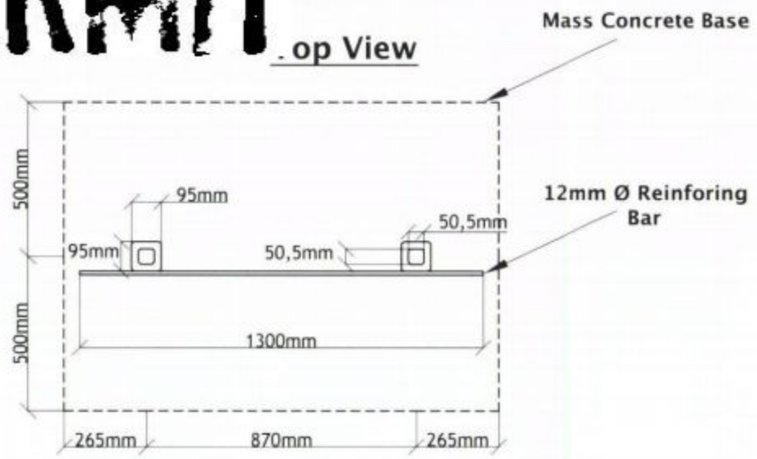

SIDE VIEW

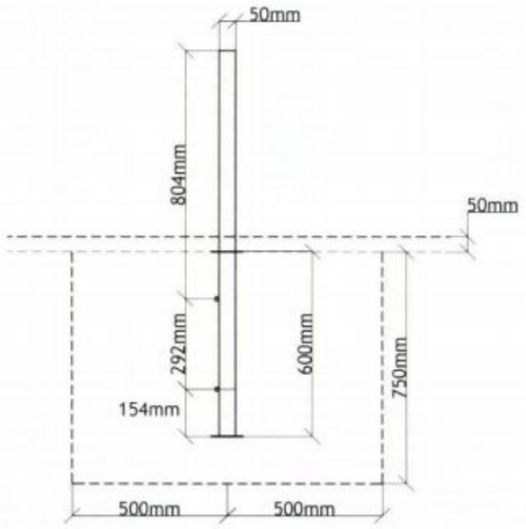

FRONT VIEW

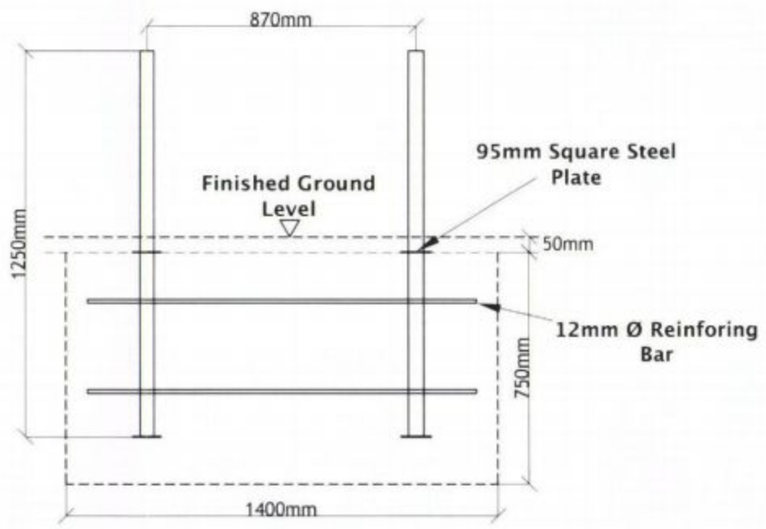

FABRICATION FROM 50mm x 50mm x 4mm SHS 12mm DIA REINFORCING BAR ELECTRO PLATED IN ZINC & CLEAR PASSIVATE

HAVANT BOROUGH COUNCIL
29 MAR 2011
RECEIVED

REV	DESCRIPTION	DATE	INITIA

Bratherton
PARK DESIGN CONSULTANTS
Mollington Grange • Parkgate Road • Mollington
Chester • CH1 6NP
T. 01244 853 000 • F. 01244 853 807
E. parkdesign@bratherton.co.uk W. www.bratherton.co.uk

VOLVO UK –
VOLVO SELEKT SIGNAGE

PROPOSED NEW SIGN DETAIL – EXTERIOR TOTEM GROUND FIXING AND BASE DETAIL

DATE: 09/09/10	SCALE: 1:20 @ A3
DRAWN: JC CHECKED	REV: JOB: 1274/B