


PERMIT

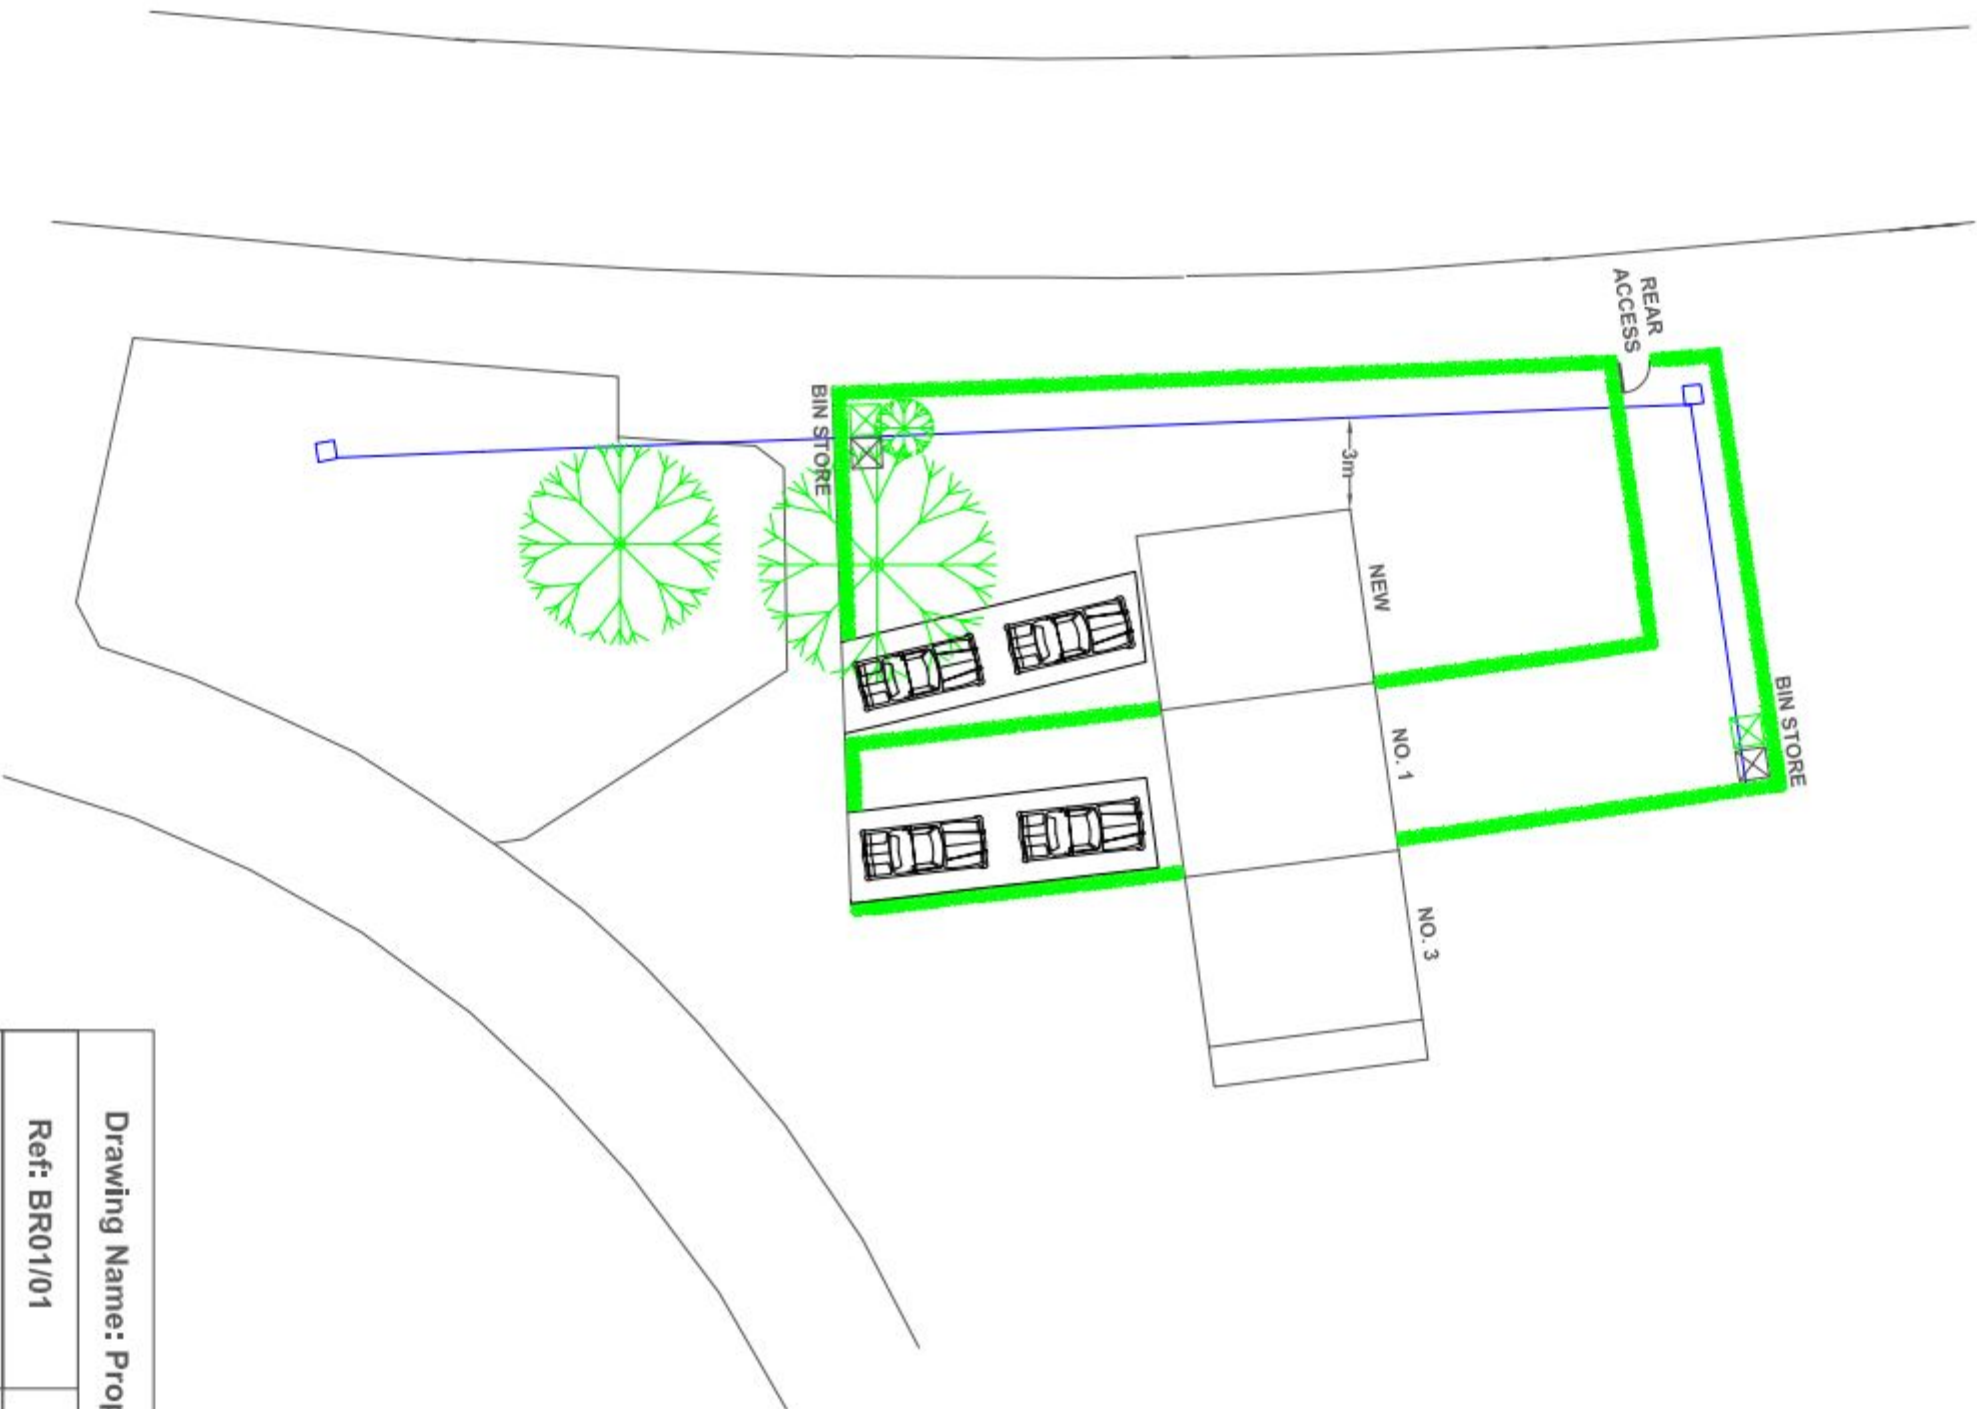

Drawing Name: Proposed Site Layout

Ref: BR01/01

Rev: A

Scale: 1:250

Paper Size: A3