PERMIT

EXISTING FLOOR LAYOUTS
SCALE 1 : 50

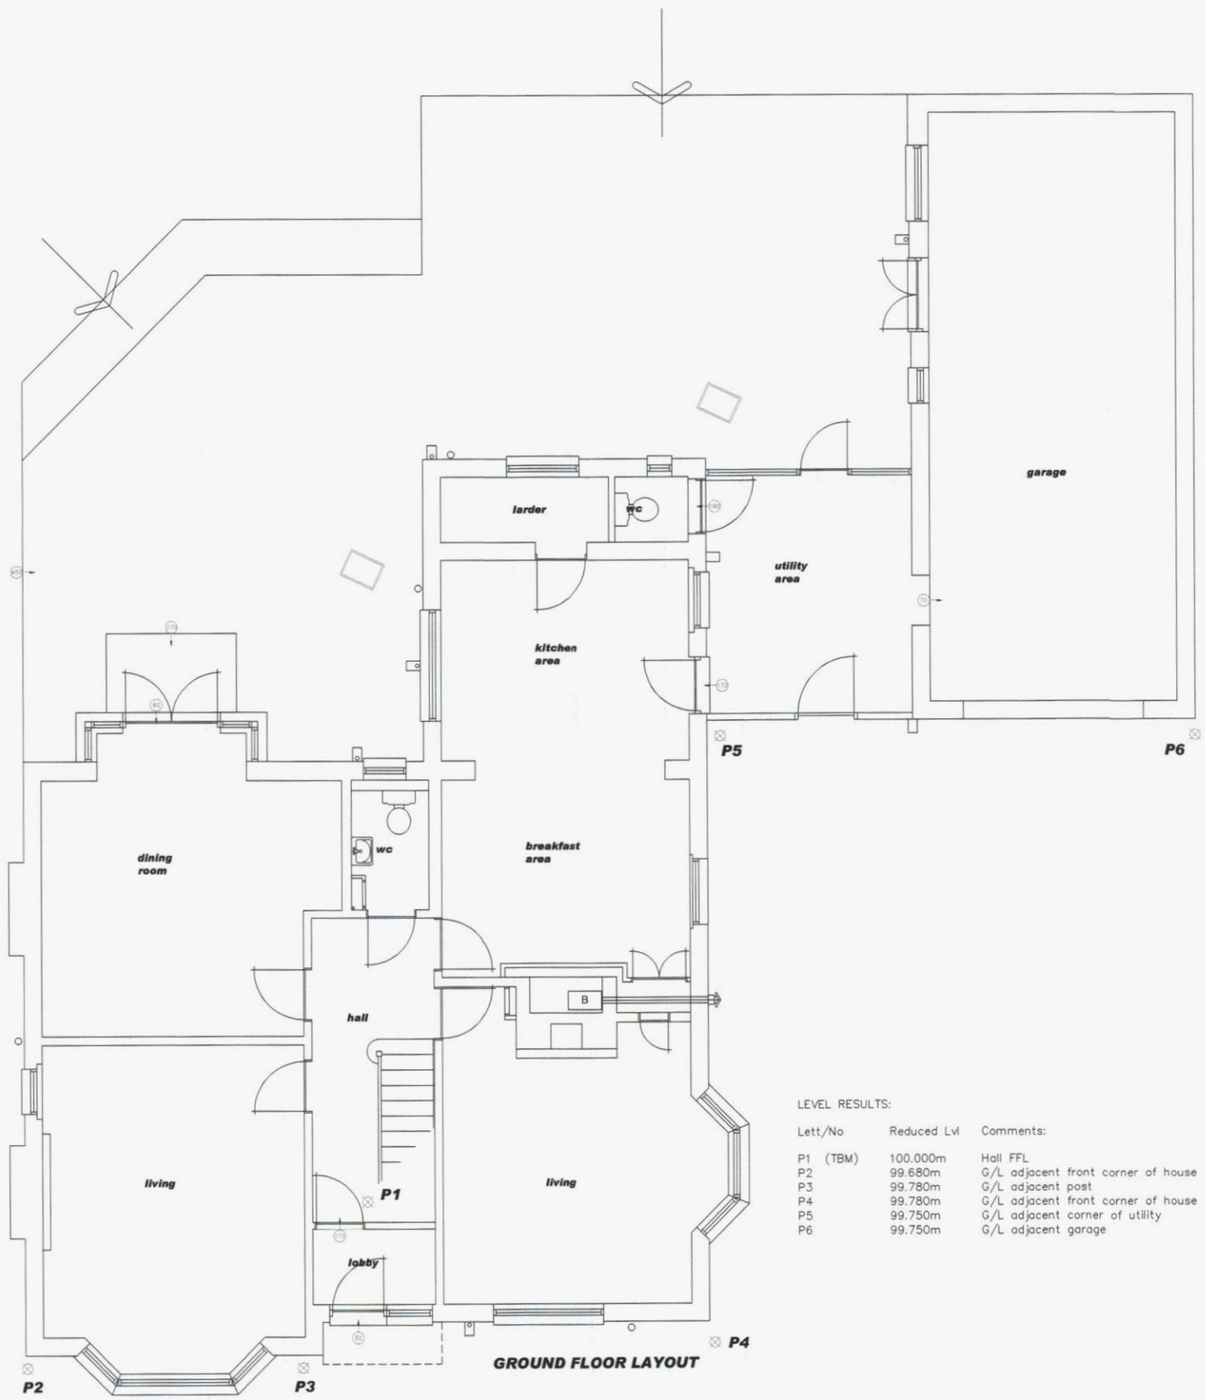

GROUND FLOOR LAYOUT

LEVEL RESULTS:

Lett/No	Reduced Lvl	Comments:
P1 (TBM)	100.000m	Hall FFL
P2	99.680m	G/L adjacent front corner of house
P3	99.780m	G/L adjacent post
P4	99.780m	G/L adjacent front corner of house
P5	99.750m	G/L adjacent corner of utility
P6	99.750m	G/L adjacent garage

EXISTING ROOF LAYOUT
SCALE 1 : 100

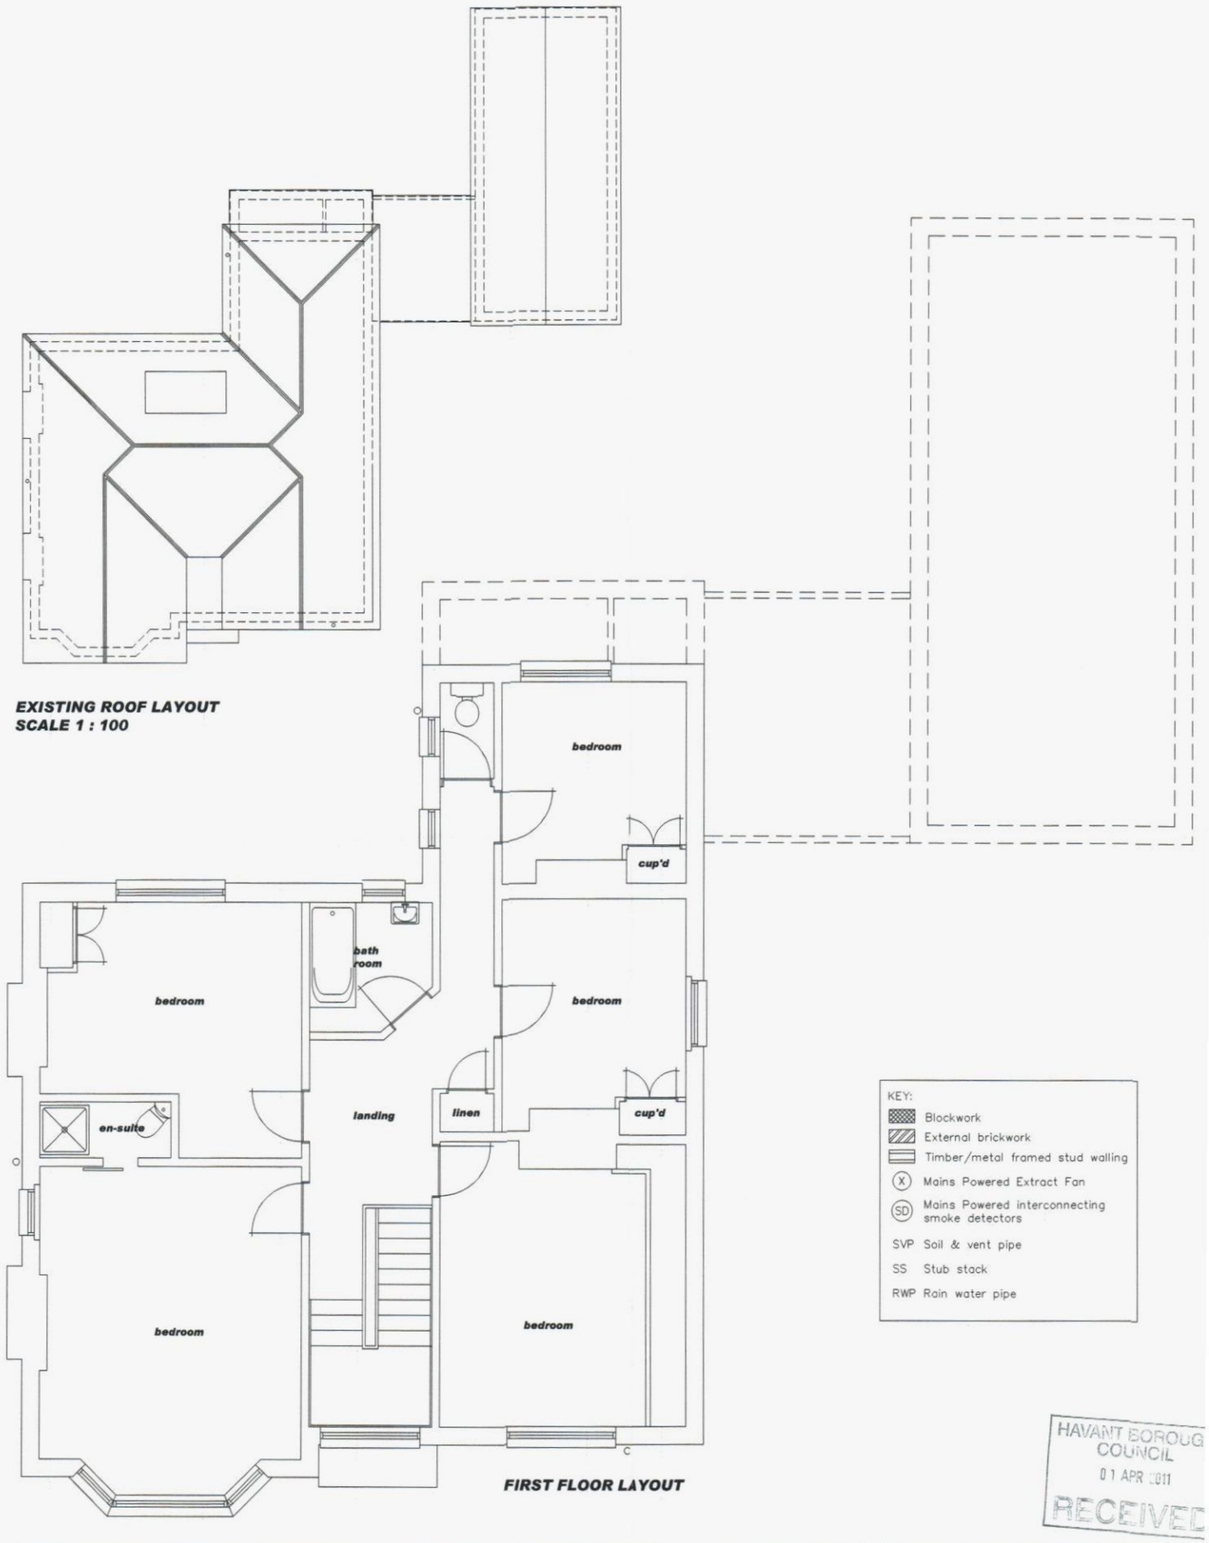

FIRST FLOOR LAYOUT

KEY:
- Blockwork
- External brickwork
- Timber/metal framed stud walling
- (X) Mains Powered Extract Fan
- (SD) Mains Powered interconnecting smoke detectors
- SVP Soil & vent pipe
- SS Stub stack
- RWP Rain water pipe

HAVANT BOROUGH COUNCIL
01 APR 2011
RECEIVED

NOTES:
The design and construction of this project shall be in accordance with the current Building Regulations & NHBC Standards. These notes & drawings have been prepared soley for the purpose of Planning & Building Regulation approval.

Do not scale from this drawing unless for Planning purposes. All dimensions to be checked on-site and any alterations to be approved by the Architect and/or client prior to any work commencing.

Ordnance Survey Licence No: 100047591

This drawing to be copyright and to be read in conjunction

AMENDMENTS:

KEY:
Scale in Metres 1:50
0 1 2 3 4 5
Scale in Metres 1:10
0 1 2 3 4 5 10

CLIENT NAME & ADDRESS
Mr & Mrs McGeechan
25 Grassmere Way
Waterlooville
PO7 8RZ

PROJECT ADDRESS
14 Billett Avenue
Waterlooville
Hants
PO7 7SZ

DRAWING DETAILS
PLANNNG DRAWING
Existing Floor & Roof Layouts

PROJECT No	DWG No	REV No
725	1	
SCALE 1:50, 1:100 @ A1	DRAWN BWH	CHK'D

B. H.
ARCHITECTURE Ltd
Heath Cottage
Newlands Lane
Purbrook
Waterlooville
Hants
PO7 5SQ
Tel: 023 9223 2322
Mob: 07747 771808
E-mail:bernard@bernardharding.com