
Copyright JWA Architects Limited
~~Do not scale~~

A	16.12.10	AMENDED TO NEW SCHEME	BJK
B	21.01.11	AMENDED TO NEW SCHEME	DAC

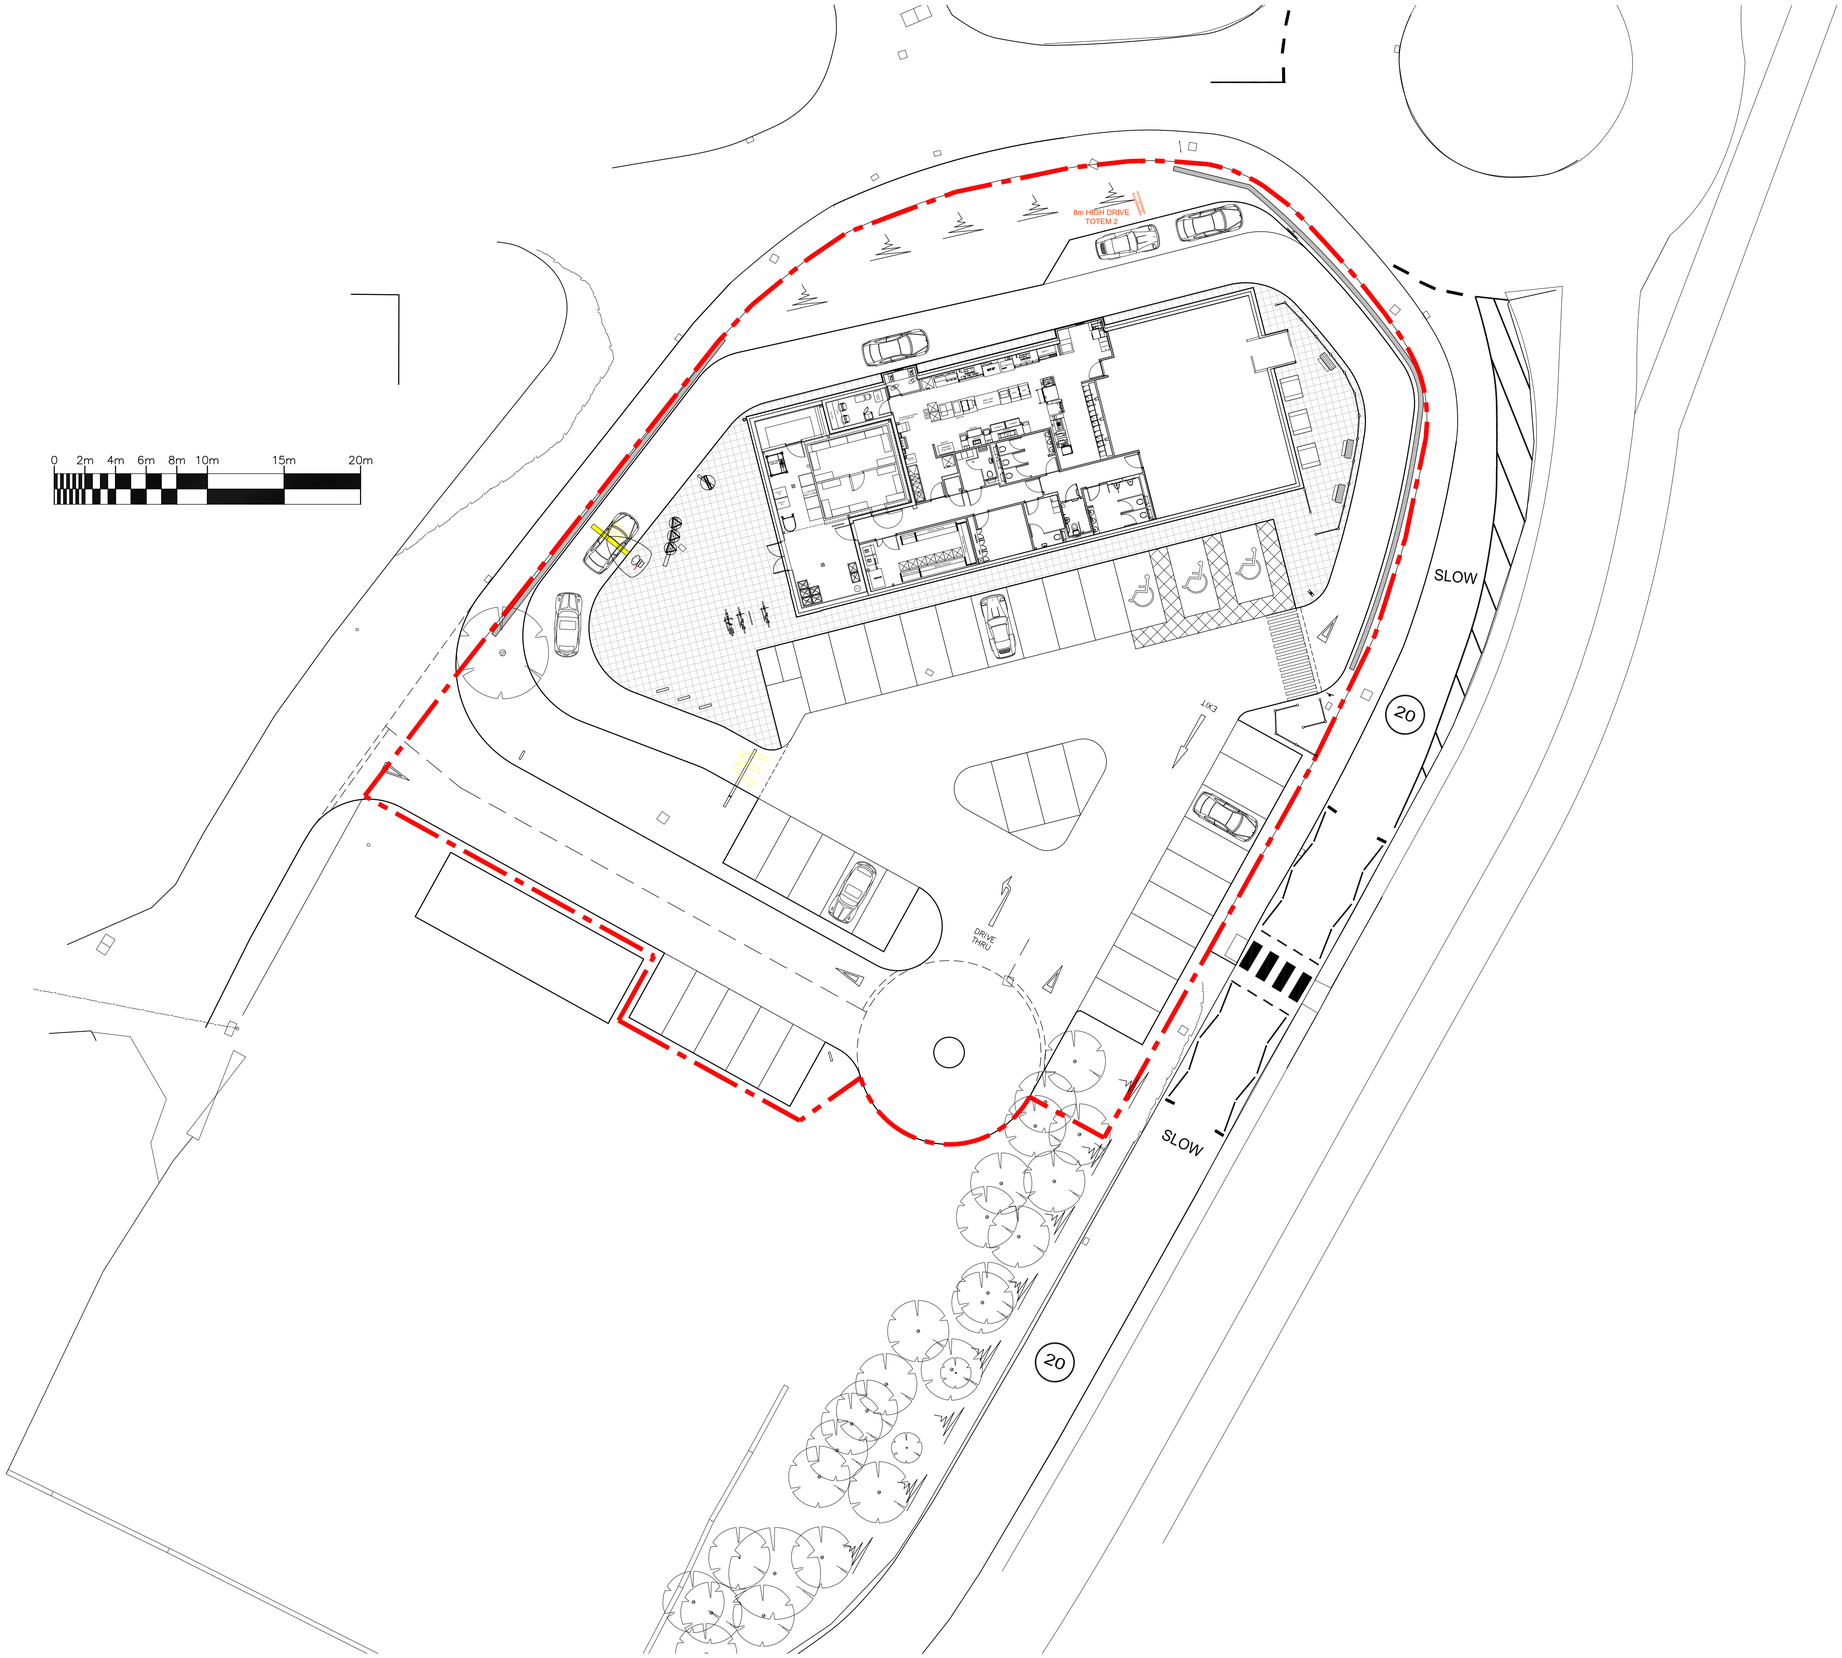

JWA Architects Limited
Robert Tresham House,
Clipston, Market Harborough,
Leicestershire LE16 9RZ

T +44 (0) 1858 525343
F +44 (0) 1858 525527
E office@jwa-architects.co.uk
W www.jwa-architects.co.uk

Client: McDONALDS

Project: McDONALDS RESTAURANT
LARCHWOOD AVENUE
HAVANT

Drawing: PROPOSED
POLE SIGNAGE PLAN

Purpose:	PLANNING	Date:	11.11.10
Scale:	1:200 @ A1	Drawn:	BJK
Dwg. No:	H7113 - 10	Revision:	B