

PERMIT

Quayside

Heron's Creek

Existing garage to be demolished

Proposed new garage

1.8 TIMBER FENCE BOUNDARY


1.8 TIMBER FENCE BOUNDARY

PLANTS/SHRUBS BOUNDARY

SEAVIEW ROAD

BLOCK PLAN 1:200

0 5 10

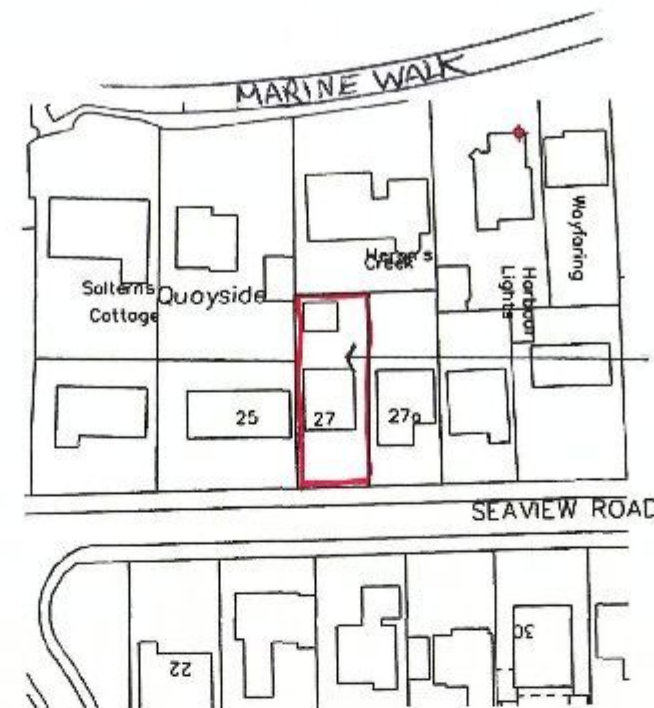

LOCATION PLAN 1:1250

100019217

0 5 10

T1 SYCAMORE

T2 BAY TREE

T3 FALSE ACACIA

LOCAL PRUNING REQUIRED TO T2/T3.



THE SITE

HAYUNG ISLAND
21 SEP 2017
RECEIVED

REV	DATE	AMENDMENT	CHECK
CLIENT MR & MRS J RAPLEY			
PROJECT PROPOSED GARAGE 21 SEA VIEW ROAD HAYUNG ISLAND			
DRAWING LOCATION PLAN BLOCK PLAN		SCALE 1:1250 1:200	
DATE: 21 SEP 10		DRAWN: JPR	
DRAWING NUMBER JPR 1		CHECKED: JPR	
		REVISION	