
10/68365/004

originator

checked

IMPORTANT

- ~~Do not scale from this drawing, use figured dimensions only. If in doubt ask Douglas Briggs Partnership (01243 576611 or, architecture @douglasbriggspartnership.co.uk)~~
- All dimensions must be checked on site prior to commencement of works and fabrication.
- This drawing/document is to be read in conjunction with other consultants/suppliers information and the Architects contract drawings and specifications etc.
- Any discrepancies between different pieces of information that have been supplied shall be notified immediately to Douglas Briggs Partnership.
- Any departure from dimensions provided by DBP and the locations, positions or dimensions given in Planning and Building Control approvals shall be notified to Douglas Briggs Partnership prior to departure.
- This design and copyright remains the property of Douglas Briggs Partnership LLP unless expressly released in writing by Douglas Briggs partnership LLP.

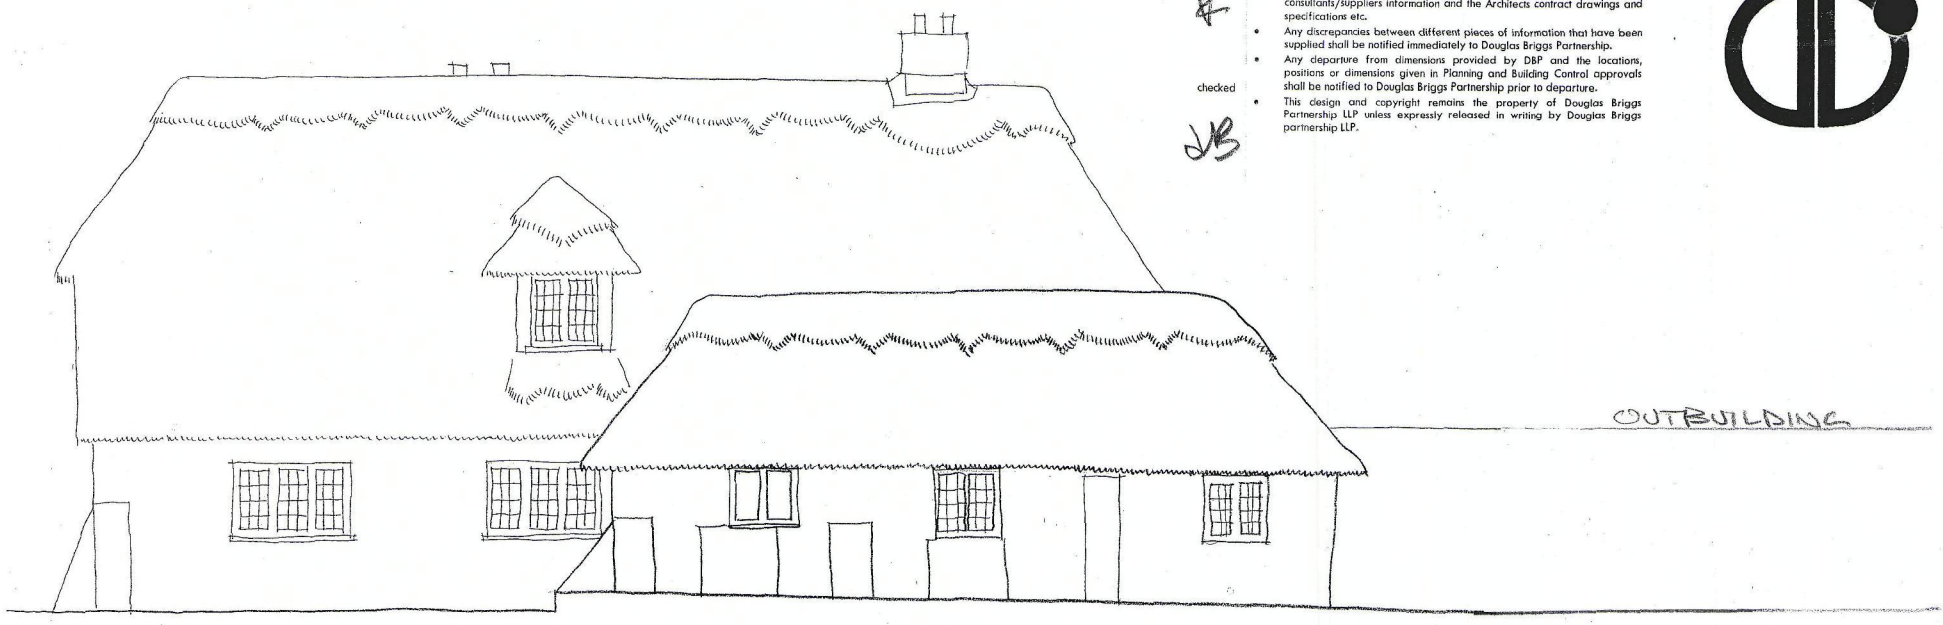

NORTH




SOUTH



EAST



WEST

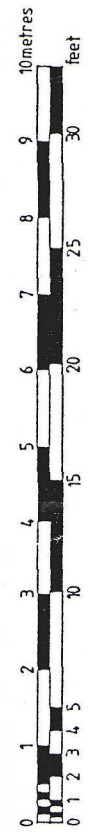

HAVANT BOROUGH COUNCIL
24 MAR 2010
RECEIVED

B.O.N. PERMIT

DOUGLAS BRIGGS PARTNERSHIP

INTEGRATED ARCHITECTURE AND TOWN PLANNING

Douglas Briggs Partnership
Flint Barns
Ham Farm
Bosham
West Sussex PO18 8EH
T 01243 576611 F 01243 574816

ALTERATIONS AND EXTENSIONS TO SALTERNS QUAY, HAYLING ISLAND

EXISTING ELEVATIONS
3609-03
1-100@A3