REF

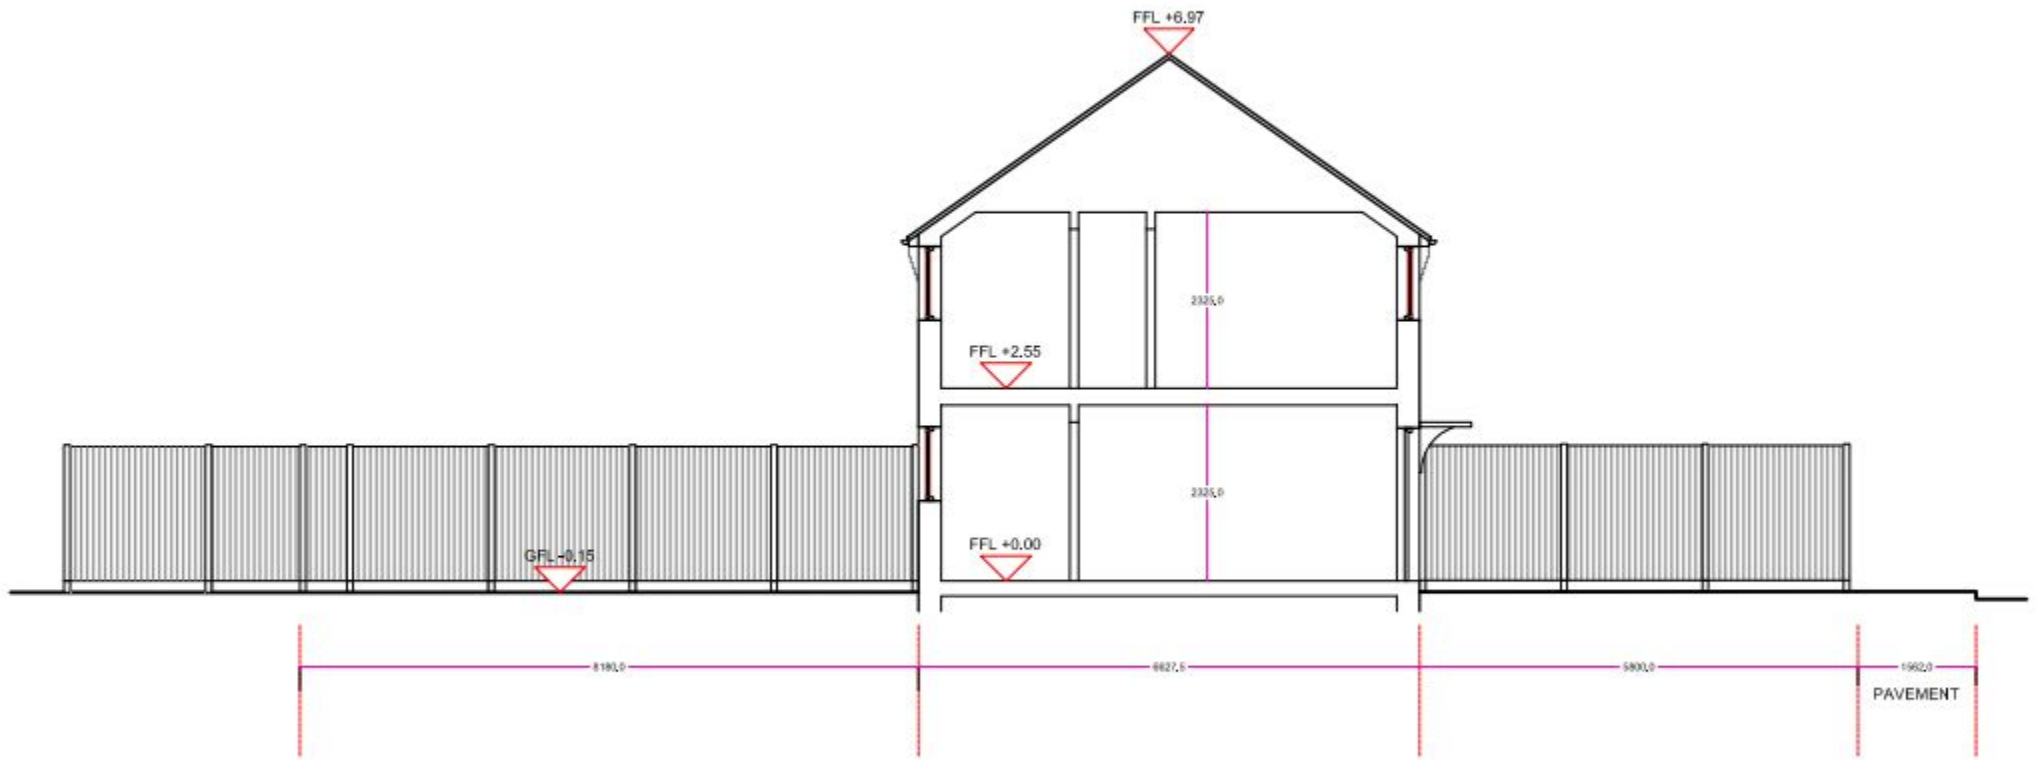

SECTION A-A (EXISTING HOUSE)

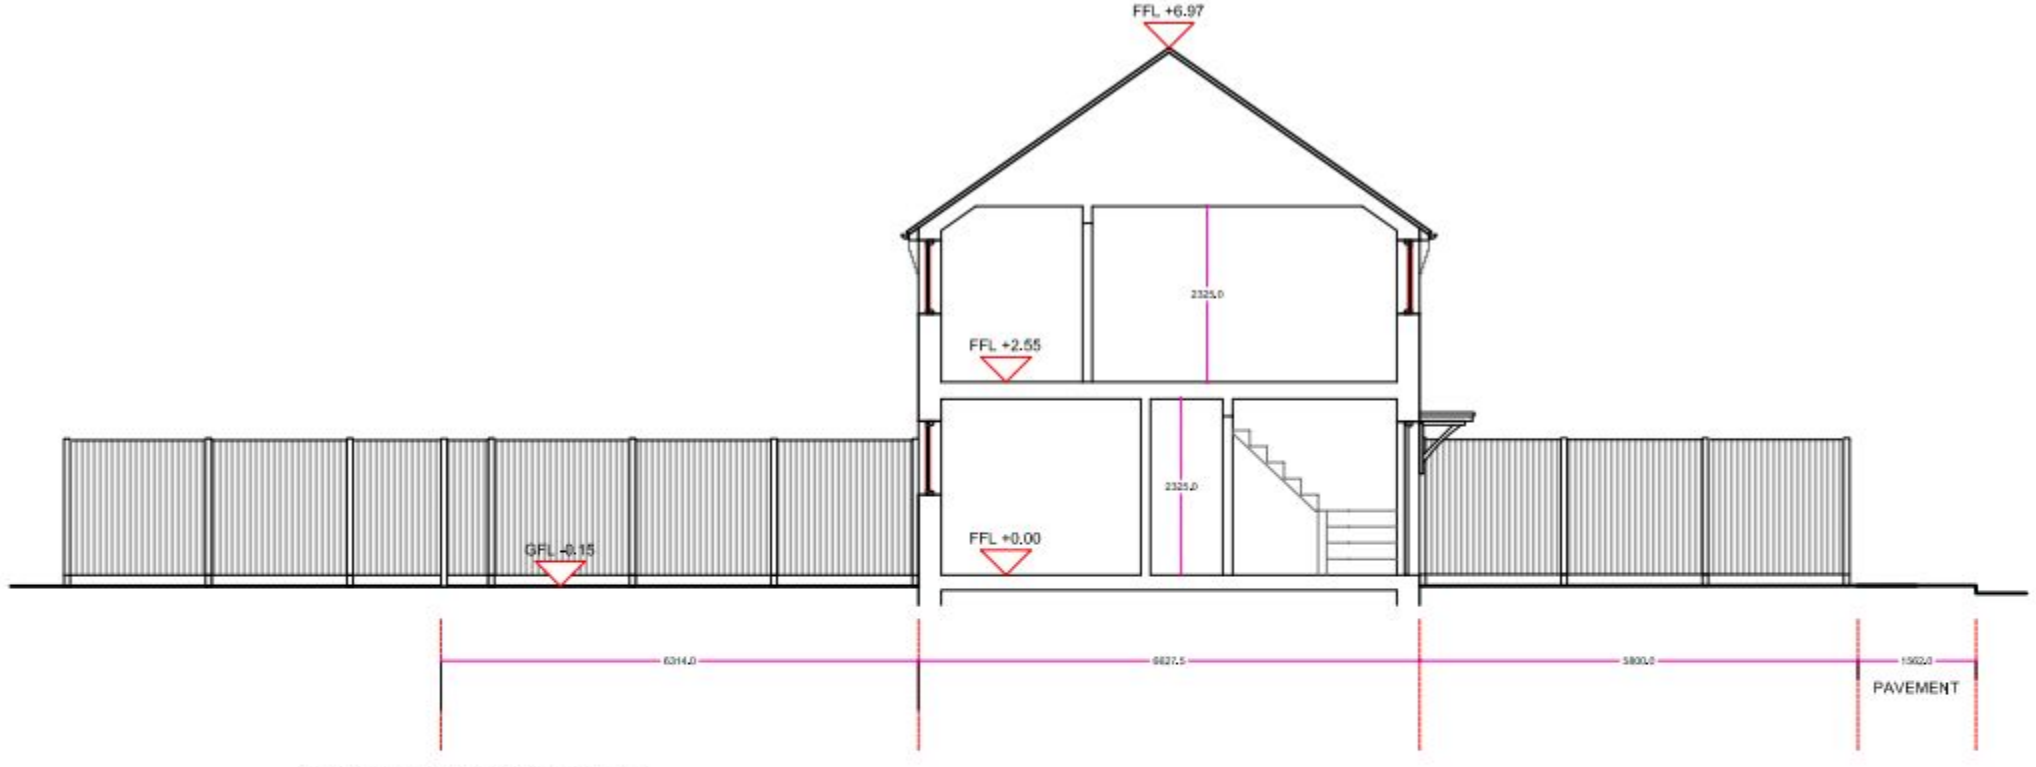

SECTION B-B (PROPOSED HOUSE)

notes:

revisions: A | 02.08.11 | HB | Issued for planning

revisions:

100mm @A3

NOTE: The contractor is responsible for checking all site dimensions and levels. These should be checked prior to the ordering of any components and before the commencement of the works. All discrepancies should be brought to the attention of the Contract Administrator

Daphne Mossop

New dwelling

Newbarn Road, Bedhampton

drawing information title: **Site Sections**

status: PLANNING
date: August 2011
scale: 1:100
drawn: HB
chk'd: SB

job: 4769 dwg: 1400 rev: A

pwp architects
PWP Architects Ltd 61 South Street, Havant, Hampshire PO9 1BZ
t: 02392 482494 f: 02392 481152
e: davidp@pwparchitects.com
w: www.pwparchitects.com