




S-10 South Elevation 1:100

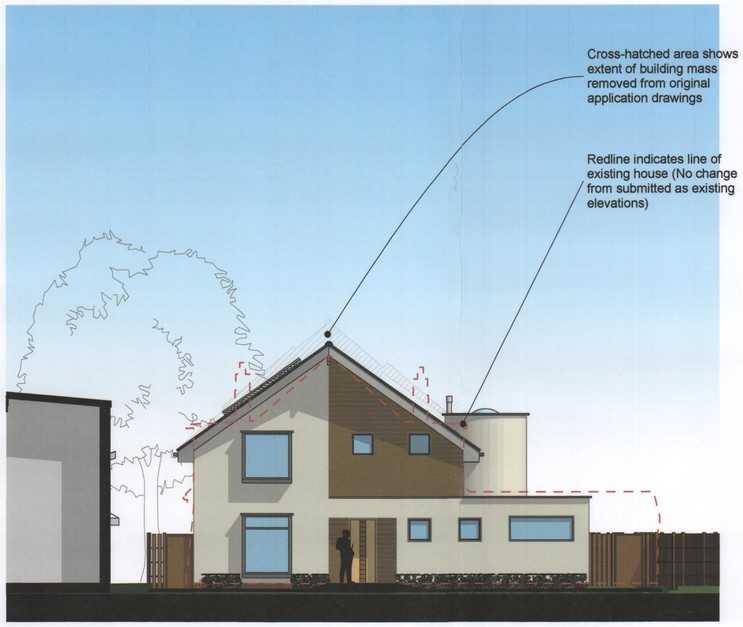


S-09 North Elevation 1:100

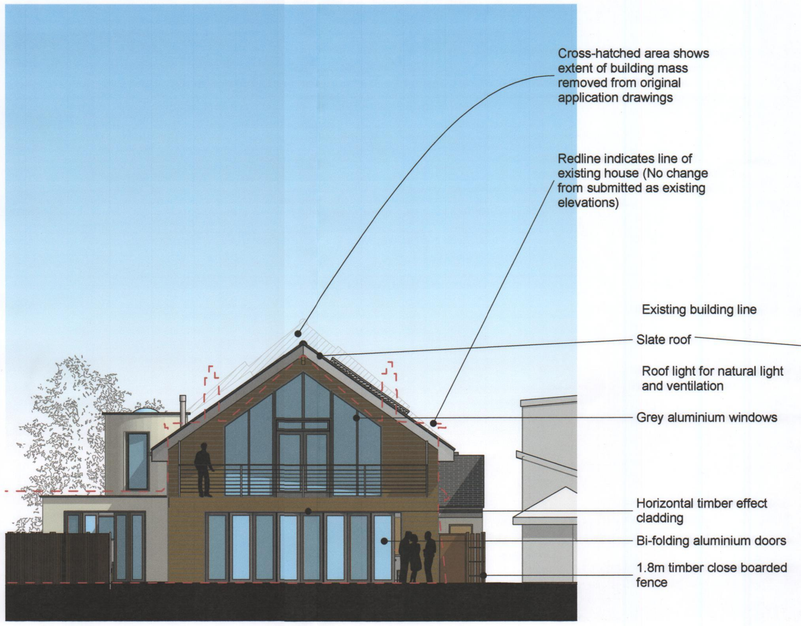

A-A Building Section 1:100

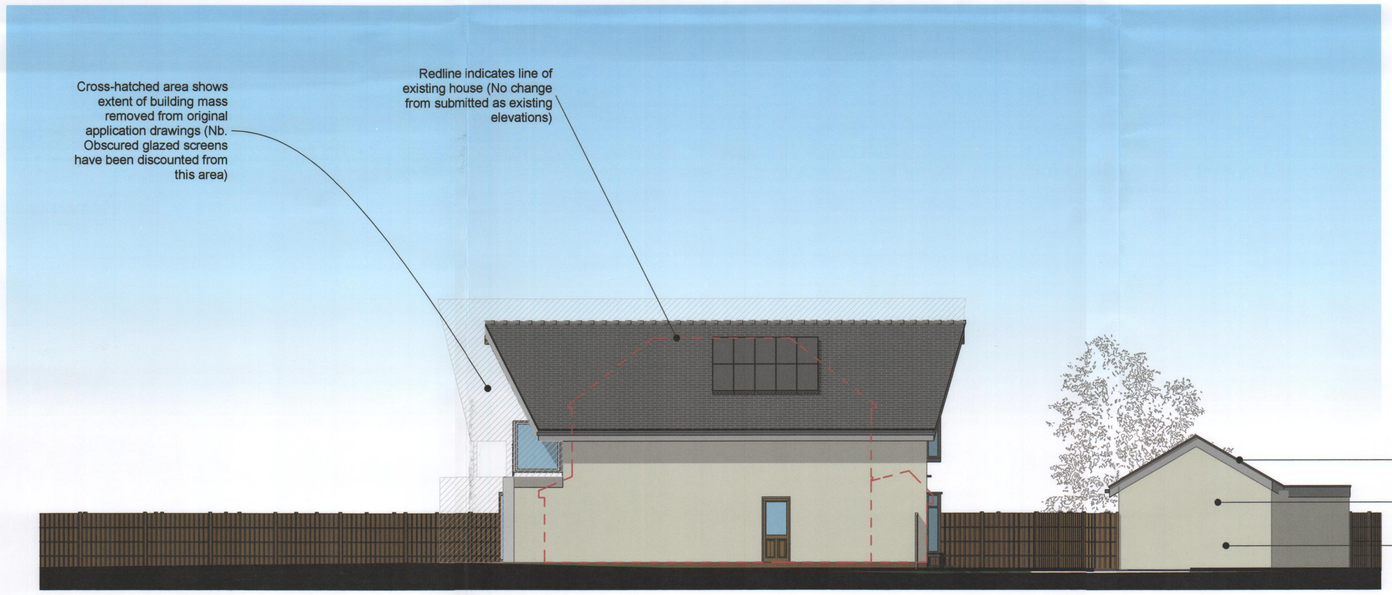

S-18 West Elevation 1:100

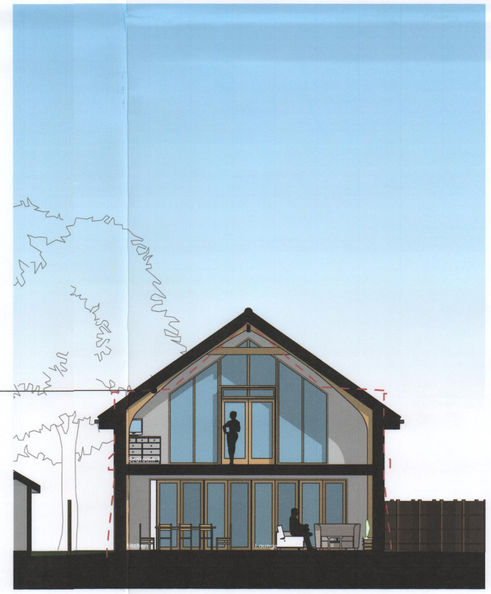

B-B Building Section 1:100

HAVANT BOROUGH COUNCIL
12 OCT 2011
RECEIVED

0 100mm @A1

revisions & notes:
A 26.05.11 CH Living room extended my 0.5m
B 31.05.11 CH Garage extended by 0.5m
C 26.07.11 SB Rear extensions reduced, Roof pitch lowered
D 03.08.11 SB Rear roof significantly cut back, Ground floor & First floor rear extensions reduced
E 04.08.11 SB drawings amended to show comparison of revised proposals against original application drawings
F 02.09.11 CH Bedroom 1 and bedroom 2 joined to form large bedroom
G 16.09.11 Rear elevation revised and roof light added
H 19.09.11 Opening windows addd to rear elevation

project: Mr & Mrs Huntingdon
Replacement Dwelling
19 North Shore Road
Hayling Island, Hampshire

drawing name: **Elevation and Sections**

status: PLANNING
date: May 2011
scale: 1:100@A1
drawn: CH / SB

pwparchitects
61 South Street, Havant, Hampshire PO9 1BZ
t: 023 9248 2494 f: 023 9248 1152
e: design@pwp-architects.com w: www.pwp-architects.com

Project No. **4848** drawing No. 1300 rev H

Note: All dimensions to be checked on site by the contractor before fabrication and erection. Figured dimensions to be taken in preference to scaled dimensions. This drawing is the copyright of the architects and must not be reproduced or used without their express consent, except for the purposes of a planning application. Electronic issue of this drawing to be confirmed by paper hard copy only.